


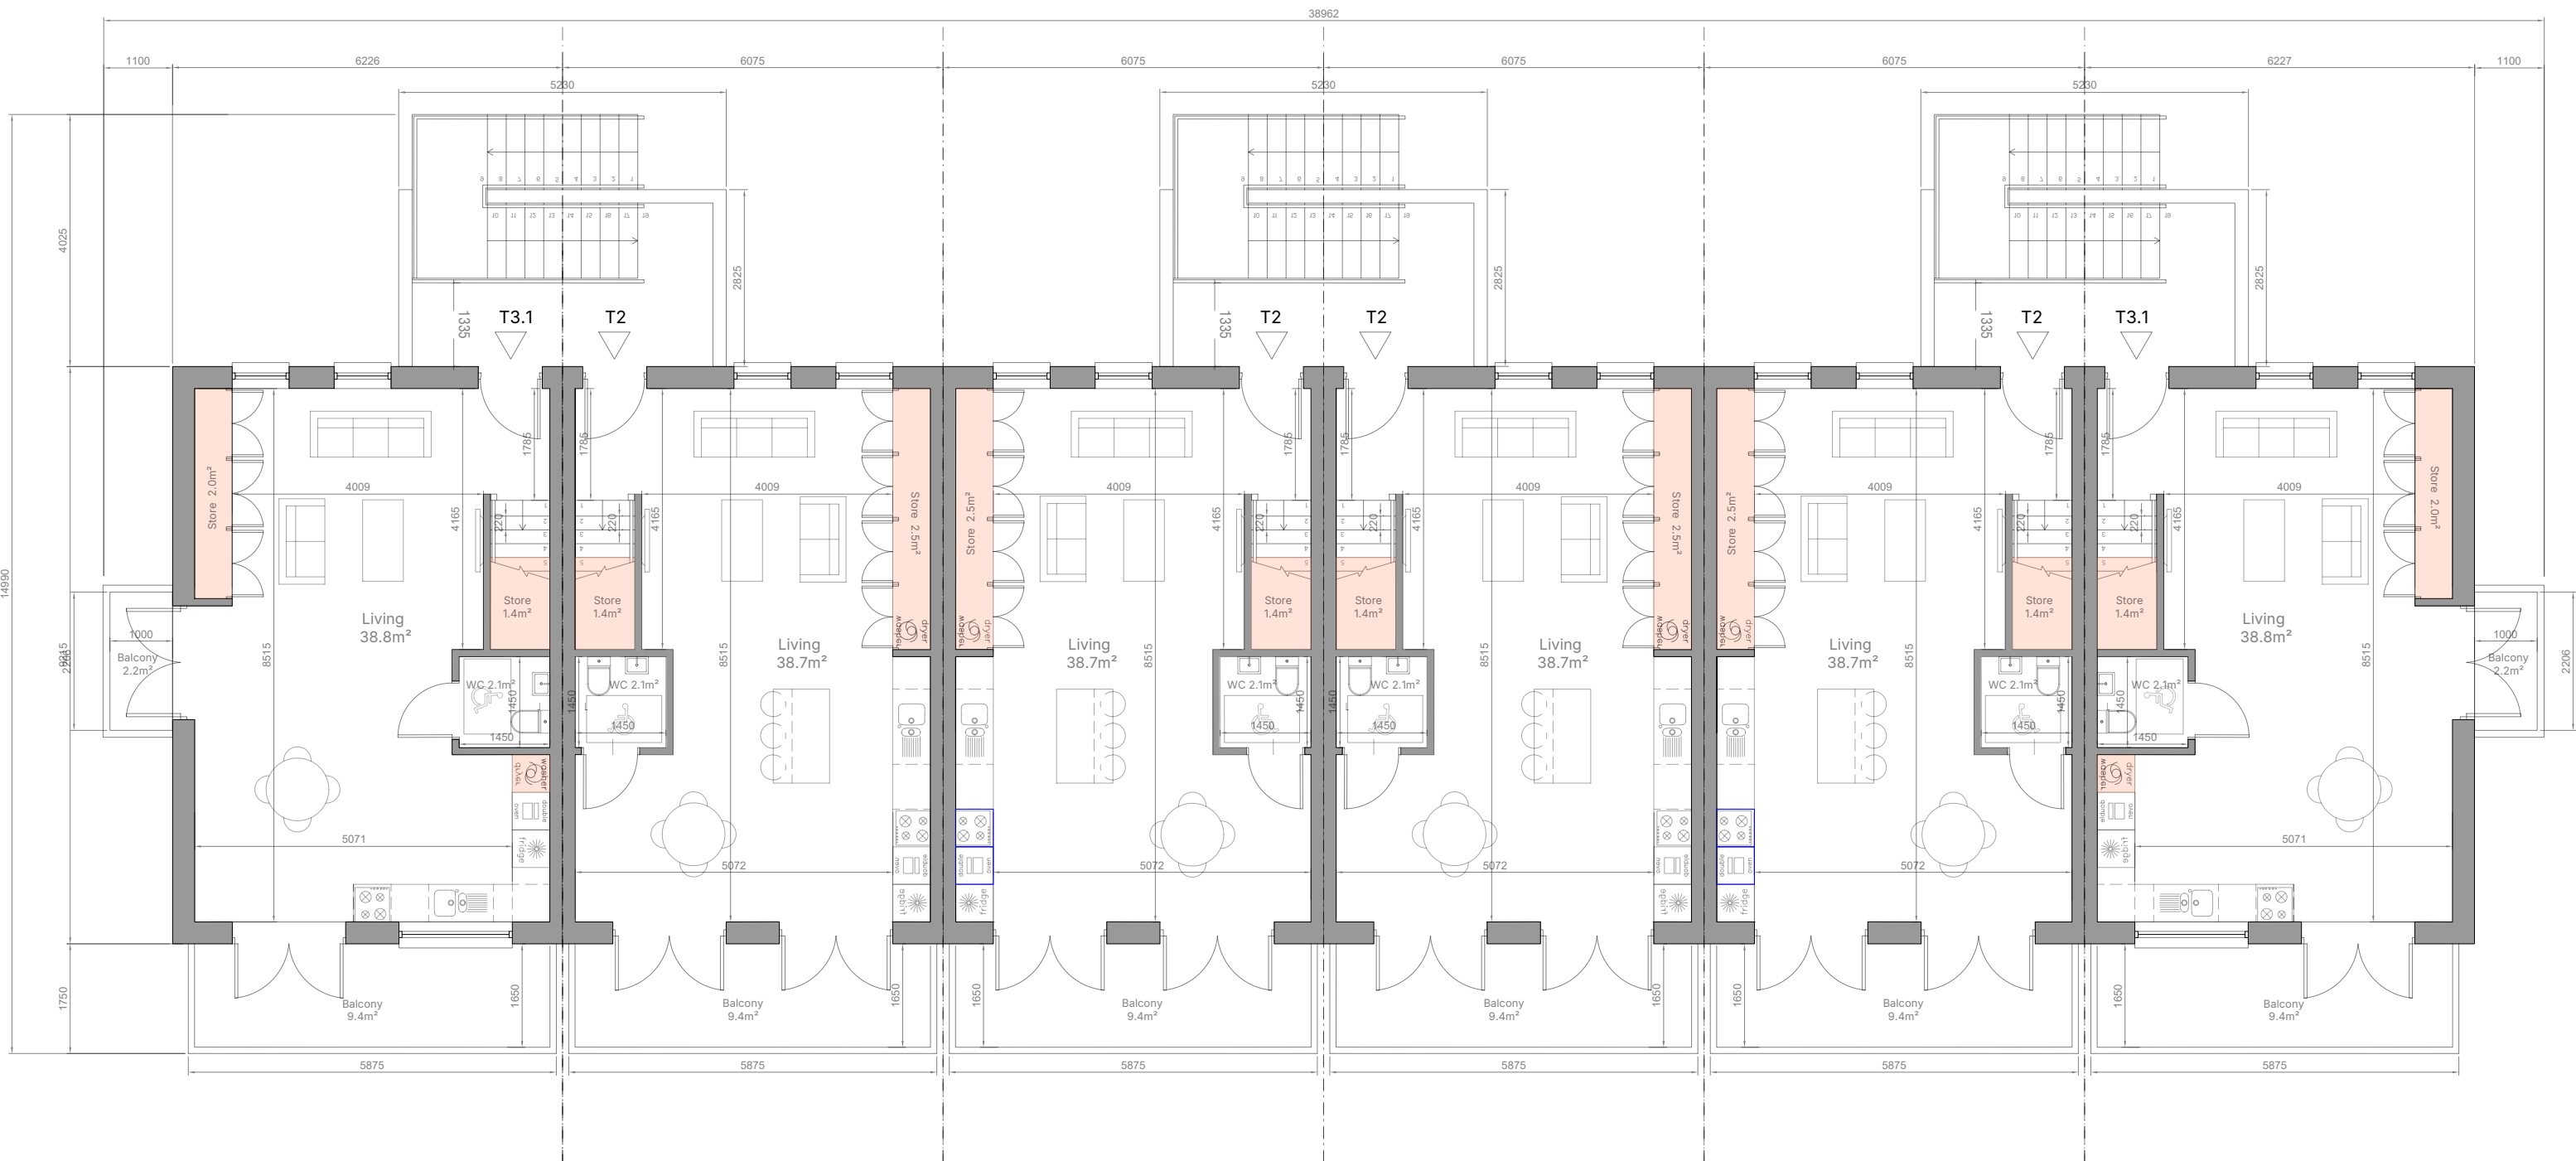

Type T2

2 Bed / 4 Person Maisonette

Total Floor Area	96.4m ²	(73m ²)
First Floor Area	48.2m ²	
Second Floor Area	48.2m ²	
Total Living Area	38.7m ²	(30m ²)
Total Bedroom Area	27.5m ²	(24.4m ²)
Total Storage Area	6m ²	(6m ²)
Private Amenity	9.4m ²	(7m ²)

2 no. Bicycle Parking Spaces
3 no. Bins

Type T3.1

2 Bed / 4 Person Maisonette

Total Floor Area	96.4m ²	(73m ²)
First Floor Area	48.2m ²	
Second Floor Area	48.2m ²	
Total Living Area	38.8m ²	(30m ²)
Total Bedroom Area	27.4m ²	(24.4m ²)
Total Storage Area	6m ²	(6m ²)
Private Amenity	11.6m ²	(7m ²)

2 no. Bicycle Parking Spaces
3 no. Bins

Storage Area

Block A First Floor Plan

Refer to site layout for handing and orientation

IMPORTANT

Do not scale this drawing, only stated dimensions to be used.
Any discrepancies to be immediately notified to JFOC Architects. All dimensions to be checked on site. Only drawings marked for construction are suitable for this purpose, all others are only suitable for the use indicated by 'Project Stage'.
This drawing is protected by copyright and is the property of JFOC Architects. Any disclosure, copying, reproduction or distribution of this information without written authorisation is prohibited and will be deemed a breach of copyright.

Orientation

CLIENT

Lagan Homes Balbriggan Ltd

PROJECT TITLE

Residential Development at
Flemington Lane
Balbriggan, Co. Dublin

DRAWING TITLE

Block A
First Floor Plan

SCALE

1:100
at A2
DRAWN
SA
CHECKED
NS
DATE
August 26

PROJECT STAGE

PLANNING

DRAWING NUMBER

25.113.PD4102

REV.

A

JFOC
ARCHITECTS

3&4 Greenmount House
Harolds Cross
Dublin 6W
D16 W008
01 4530277
jfocarchitects.com
info@jfocarchitects.com