




Block B
Front Elevation

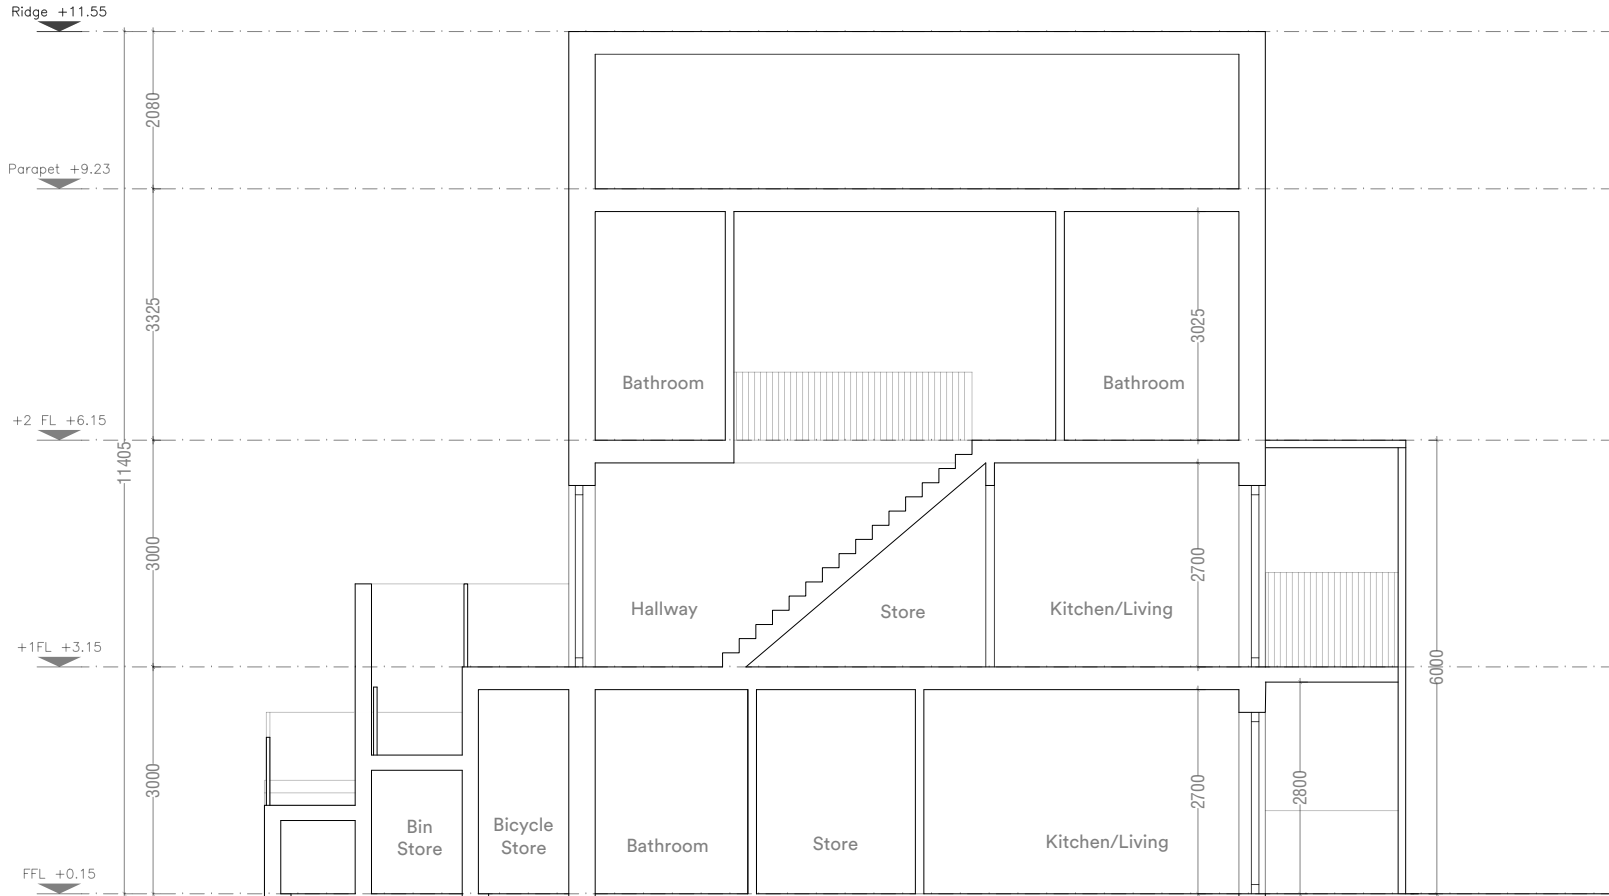

Block B
Section



Block B
Rear Elevation



Block B
Side Elevation