



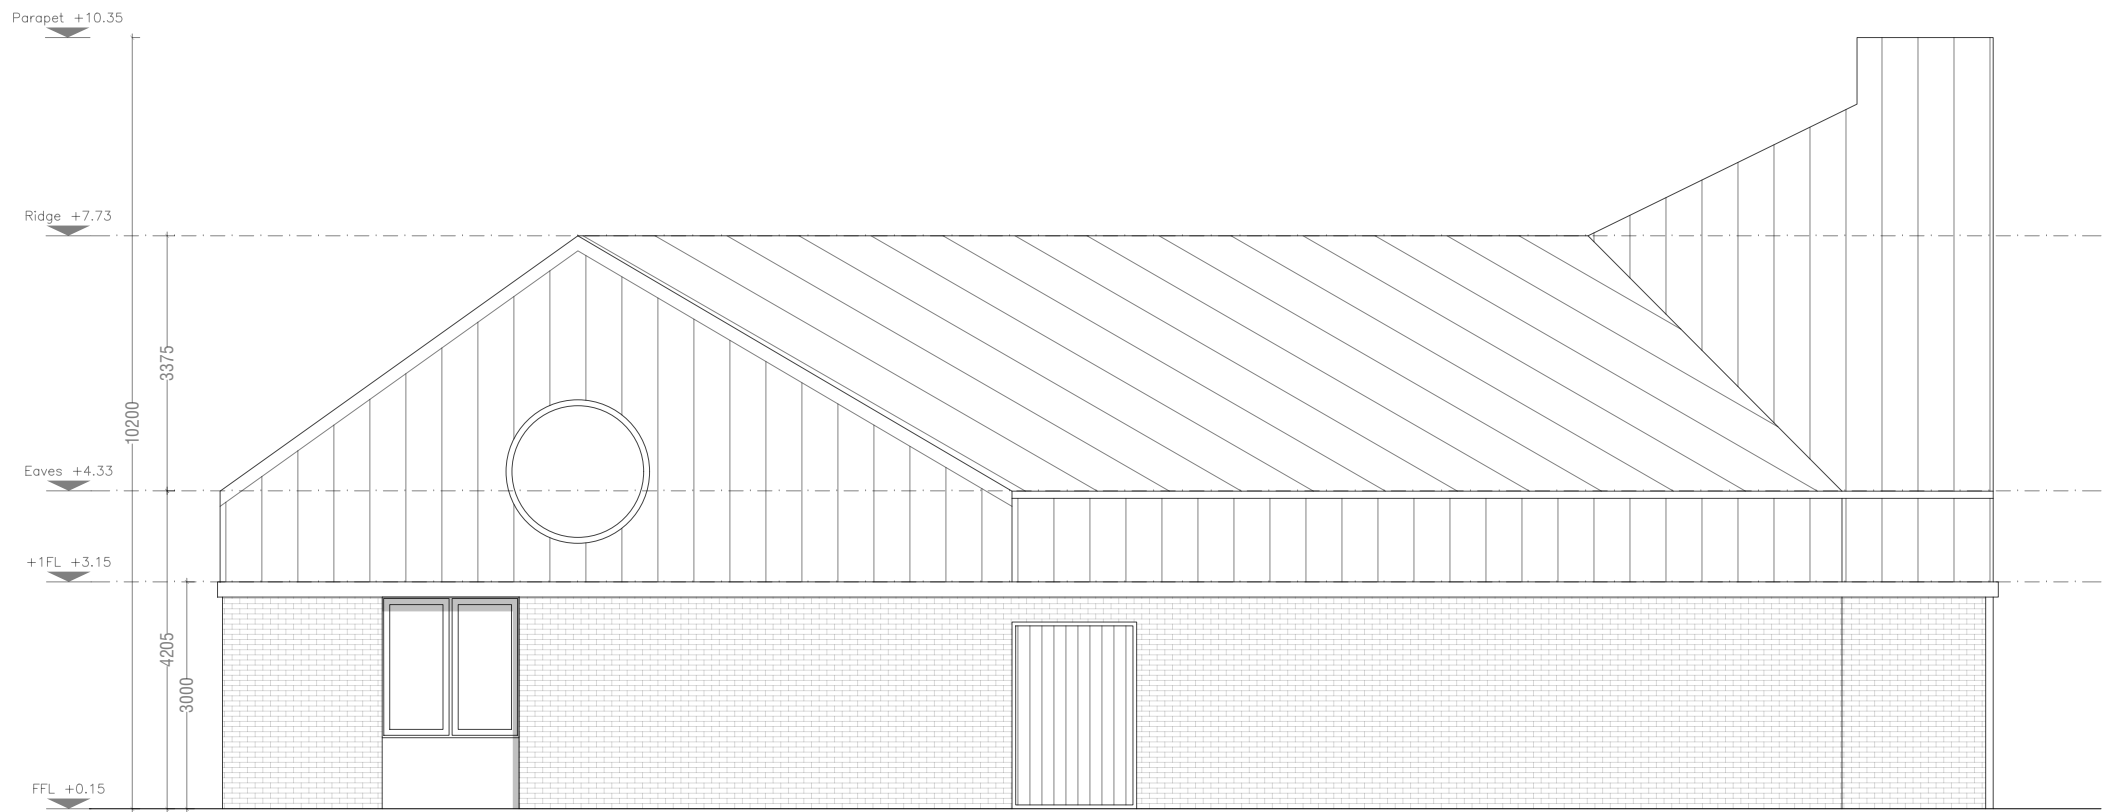

Creche Side Elevation



Creche Side Elevation

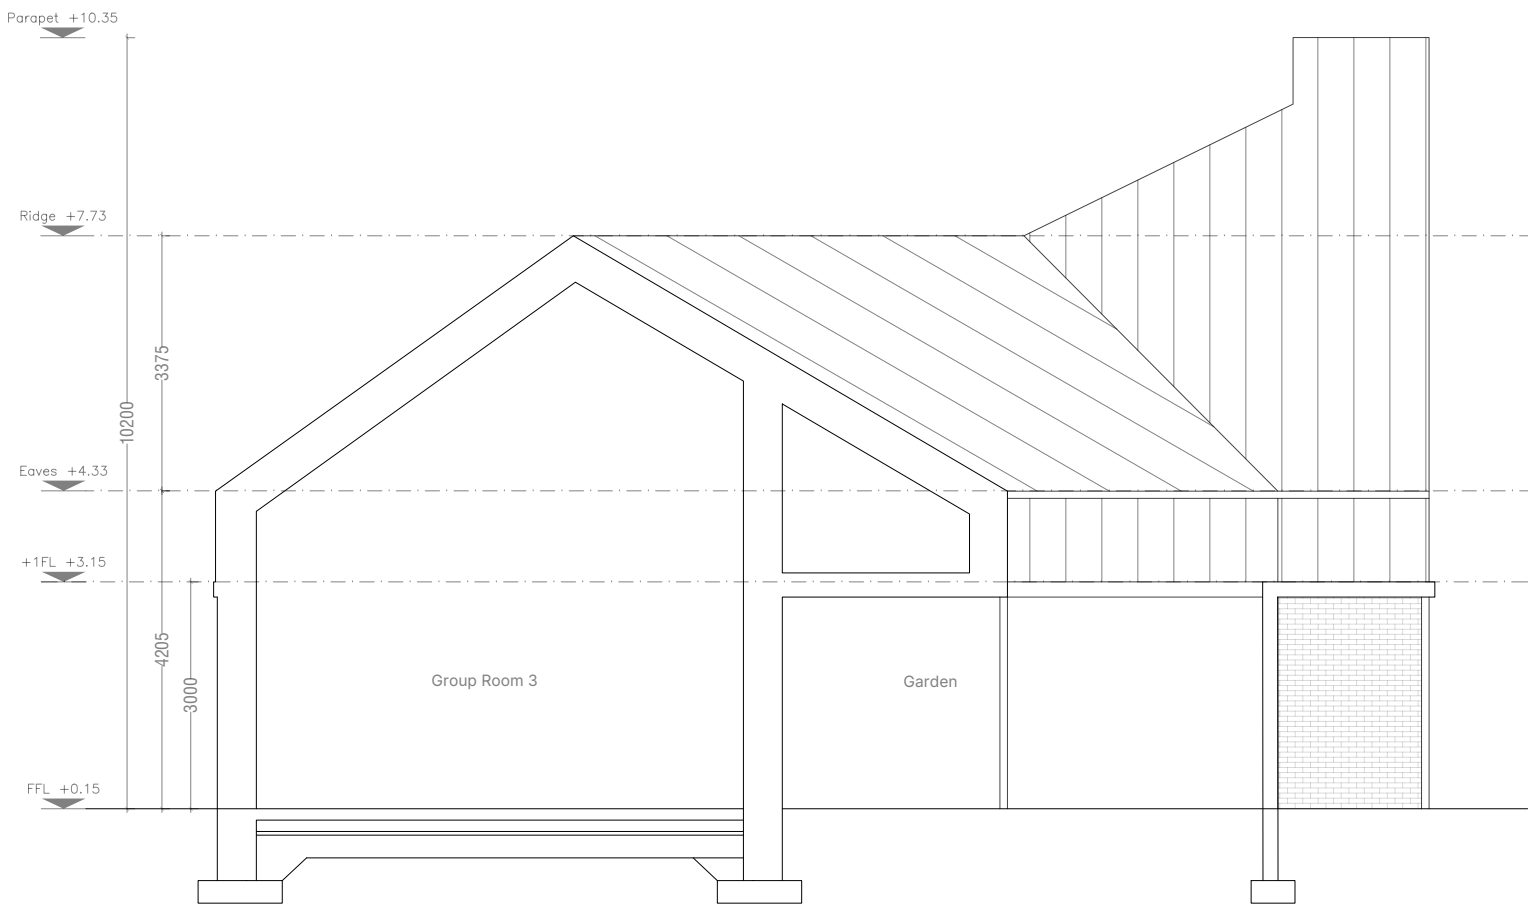

Creche Section

IMPORTANT

Do not scale this drawing, only stated dimensions to be used.
Any discrepancies to be immediately notified to JFOC Architects. All dimensions to be checked on site. Only drawings marked for construction are suitable for this purpose, all others are only suitable for the use indicated by 'Project Stage'.
This drawing is protected by copyright and is the property of JFOC Architects. Any disclosure, copying, reproduction or distribution of this information without written authorisation is prohibited and will be deemed a breach of copyright.

Orientation	CLIENT	PROJECT TITLE	DRAWING TITLE	SCALE	1:100 at A2	PROJECT STAGE	PLANNING	REV.
	Lagan Homes Balbriggan Ltd	Flemington Balbriggan Co. Dublin	Creche Elevations	DRAWN	SA	DRAWING NUMBER	25.113.PD5003	
				CHECKED	NS			
				DATE	JUL 2026			

JFOC
ARCHITECTS

3&4 Greenmount House
Harolds Cross
Dublin 6W
D6W X008
01 4530277
jfocarchitects.com
info@jfocarchitects.com