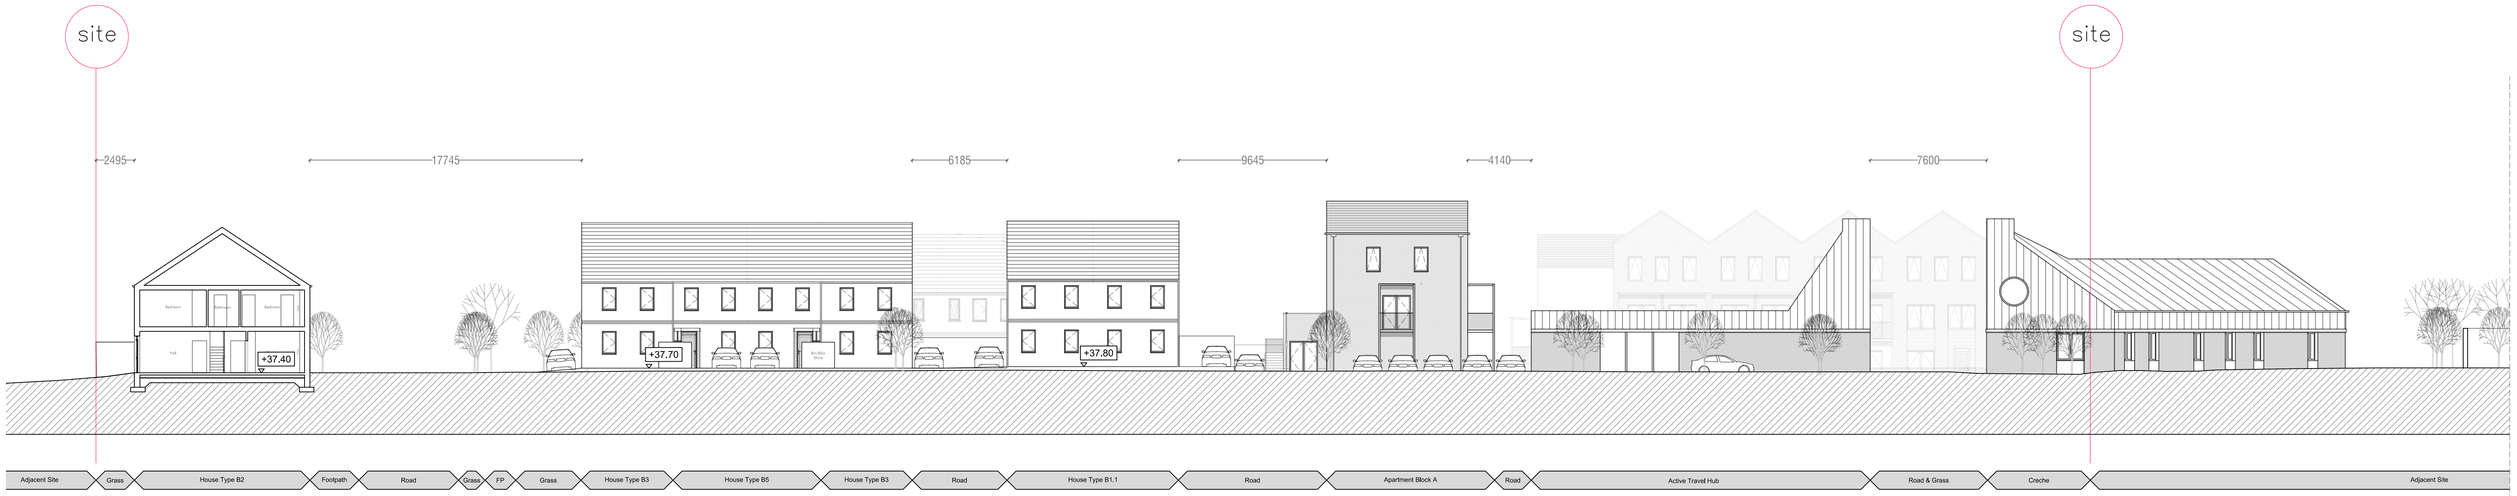

Contiguous Elevation 5

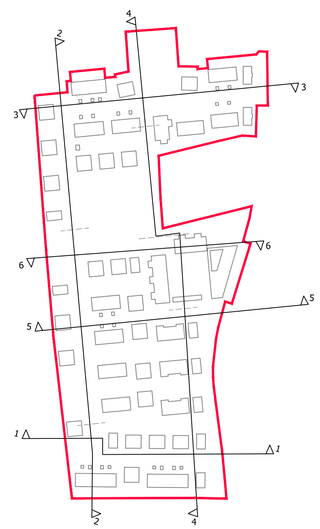

Site Key Plan

Not to Scale

IMPORTANT Do not scale this drawing, only stated dimensions to be used. Any discrepancies to be immediately notified to JFOC Architects. All dimensions to be checked on site. Only drawings marked for construction are suitable for this purpose, all others are only suitable for the use indicated by 'Project Stage'. This drawing is protected by copyright and is the property of JFOC Architects. Any disclosure, copying, reproduction or distribution of this information without written authorisation is prohibited and will be deemed a breach of copyright.	ORIENTATION	CLIENT Lagan Homes Balbriggan Ltd	PROJECT TITLE Residential Development at Flemington, Balbriggan, Co. Dublin	DRAWING TITLE Contiguous Elevation View 5	SCALE A1 1:200 DRAWN ED CHECKED NS DATE AUG 2026	PROJECT STAGE PLANNING DRAWING NUMBER 25.113.PD6005	REV. A	JFOC ARCHITECTS 384 Greenmount House Harcourt Street Dublin 8 D8W 6X08 01 4530277 jfocarchitects.com info@jfocarchitects.com