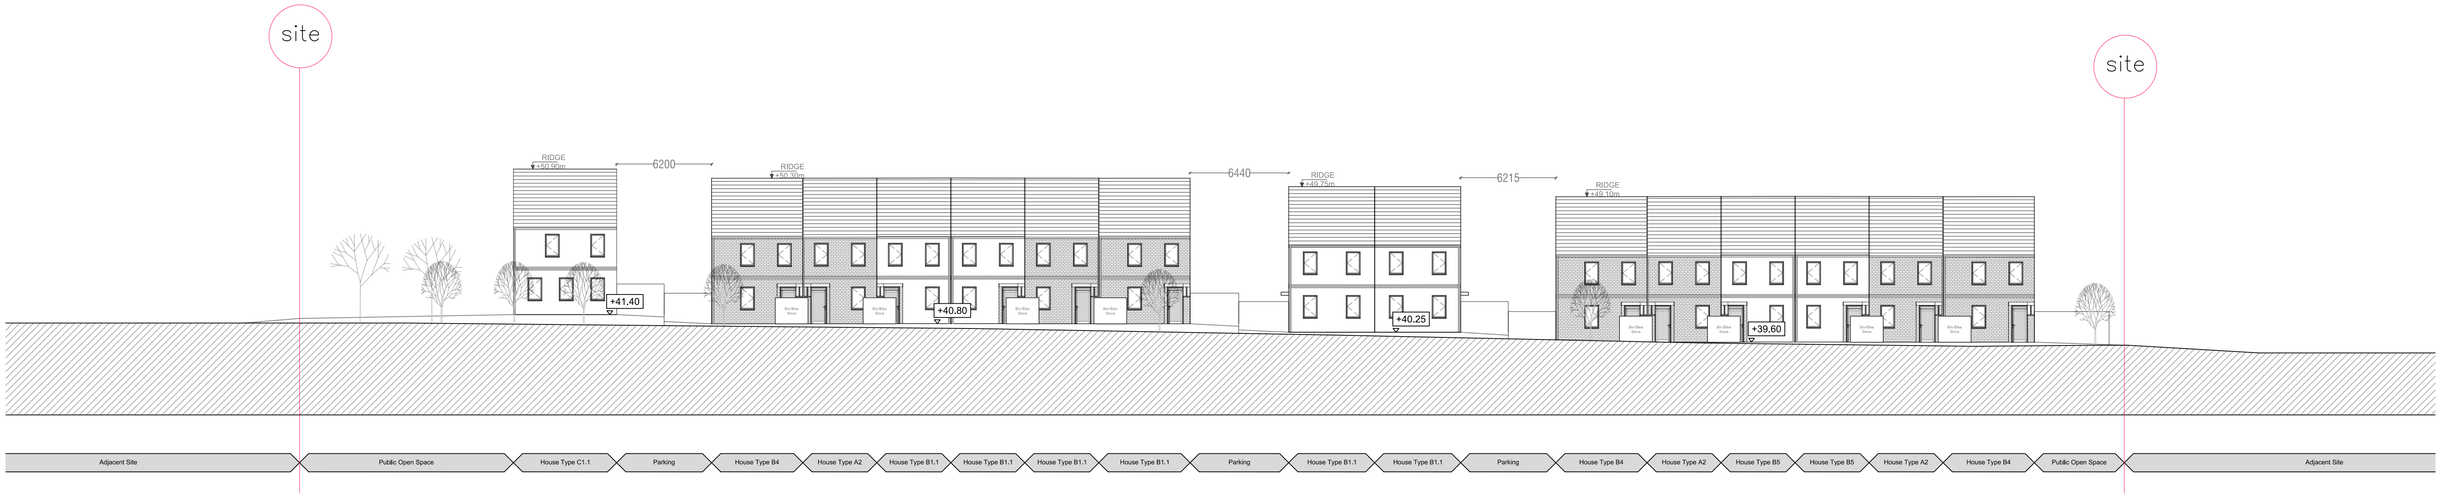

Contiguous Elevation 7

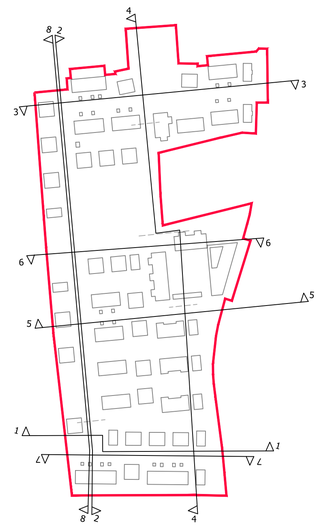

Site Key Plan

Not to Scale

IMPORTANT	ORIENTATION	CLIENT	PROJECT TITLE	DRAWING TITLE
Do not scale this drawing, only stated dimensions to be used. Any discrepancies to be immediately notified to JFOC Architects. All dimensions to be checked on site. Only drawings marked for construction are suitable for this purpose, all others are only suitable for the use indicated by 'Project Stage'. This drawing is protected by copyright and is the property of JFOC Architects. Any disclosure, copying, reproduction or distribution of this information without written authorisation is prohibited and will be deemed a breach of copyright.		Lagan Homes Balbriggan Ltd	Residential Development at Flemington, Balbriggan, Co. Dublin	Contiguous Elevation View 7

SCALE	A1	PROJECT STAGE	PLANNING	
	1:200	DRAWING NUMBER		REV.
DRAWN	ED		25.113.PD6007	A
CHECKED	NS			
DATE	AUG 2026			

JFOC ARCHITECTS
3&4 Greenmount House
Harcourt Terrace
Dublin 8
D8W X008
01 4536277
jfocarchitects.com
info@jfocarchitects.com