


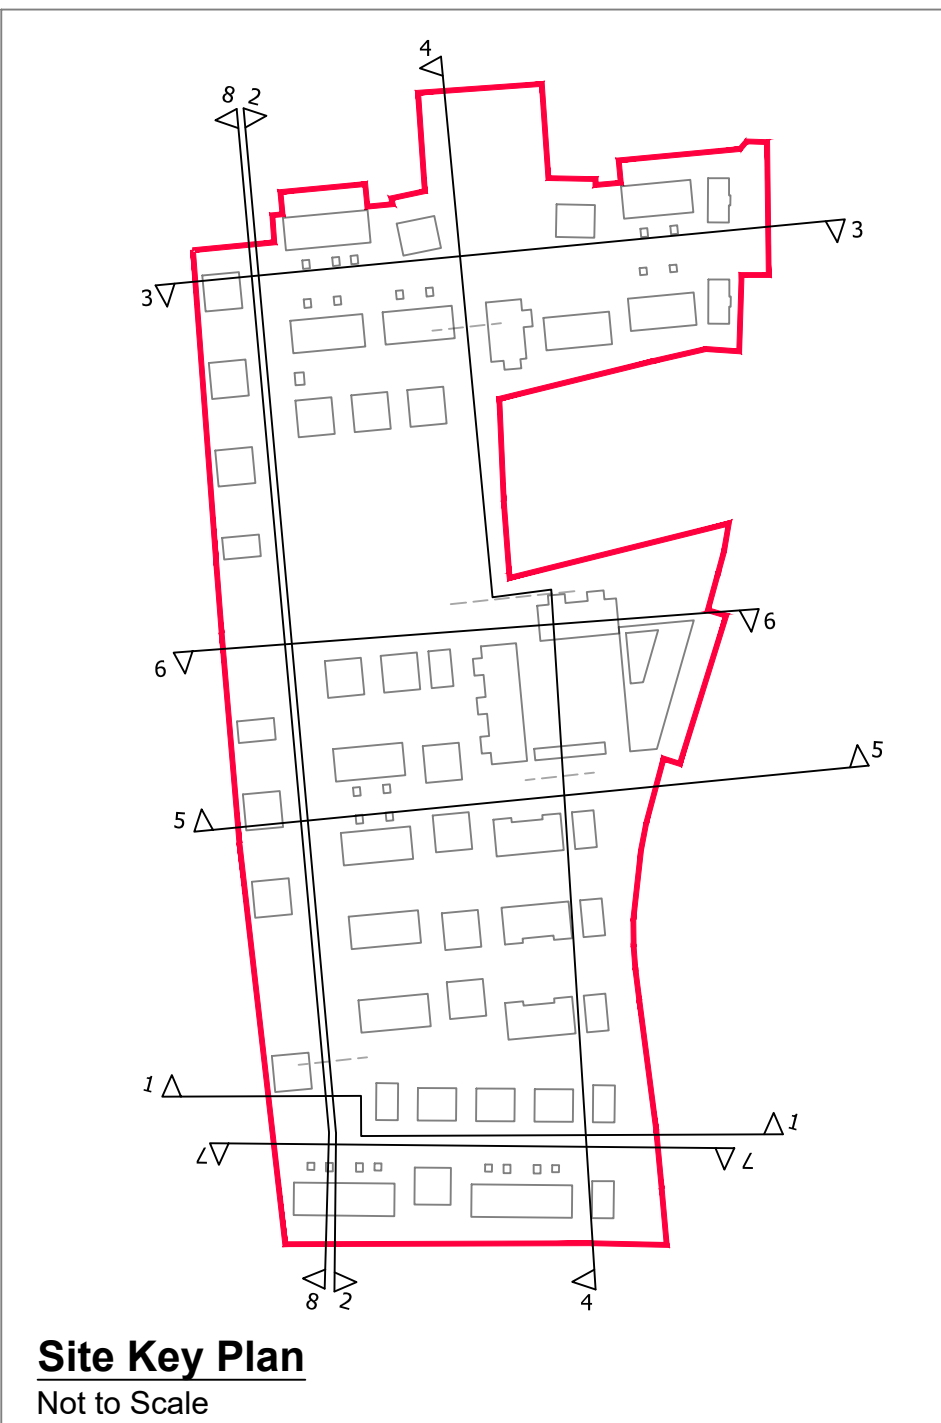

Do not scale this drawing, only stated dimensions to be used. Any discrepancies to be immediately notified to JFOC Architects. All dimensions to be checked on site. Only drawings marked for construction are suitable for this purpose. All others are only suitable for the use indicated by 'Project Stage'. This drawing is protected by copyright and is the property of JFOC Architects. Any disclosure, copying, reproduction or distribution of this information without written authorisation is prohibited and will be deemed a breach of copyright.	IMPORTANT	ORIENTATION	CLIENT	PROJECT TITLE	DRAWING TITLE	SCALE	A1	PROJECT STAGE	PLANNING	JFOC ARCHITECTS 284 Greenmount House Nassau Road Dublin D9 D09N1K6 01 8550227 jfocarchitects.com info@jfocarchitects.com	
			Lagan Homes Balbriggan Ltd	Residential Development at Flemington, Balbriggan, Co. Dublin	Configurative Elevation View 8	1:200		DRAWING NUMBER	25.113.PD6008		REV.
						DRAWN	ED				A
						CHECKED	NS				
						DATE	AUG 2008				