



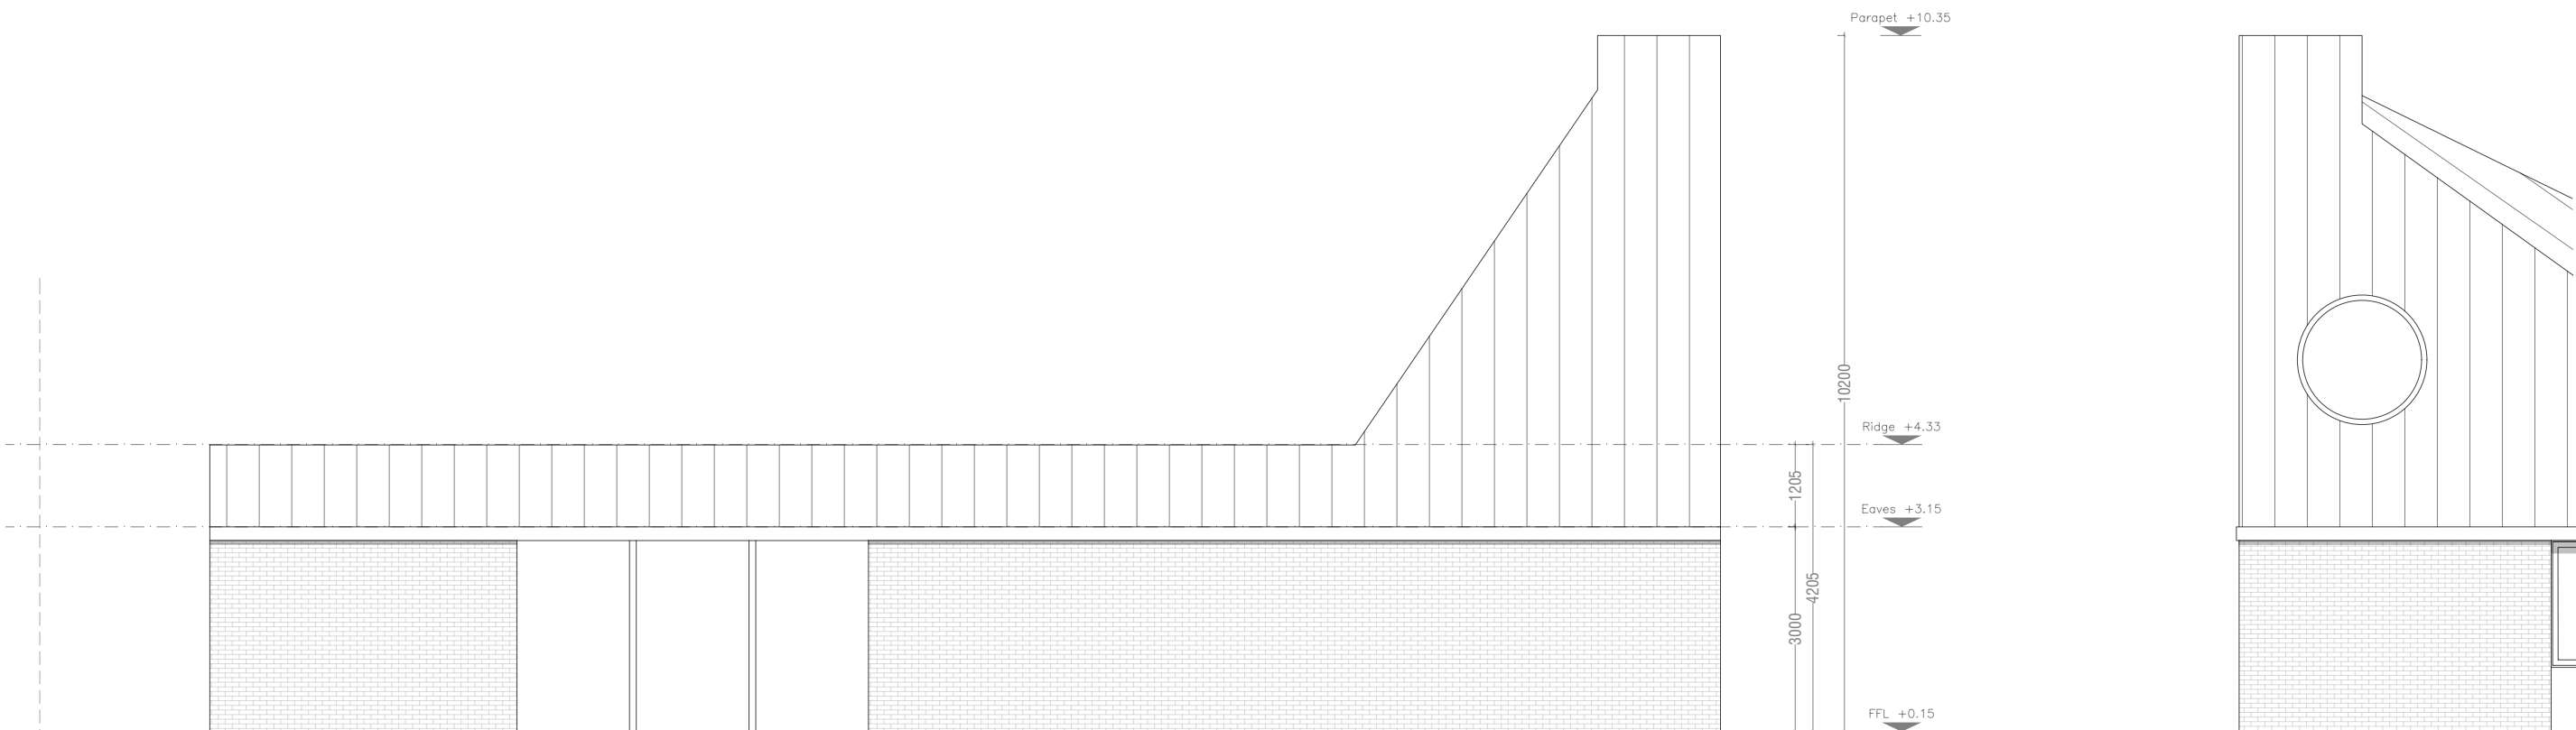

Active Travel Hub Elevation

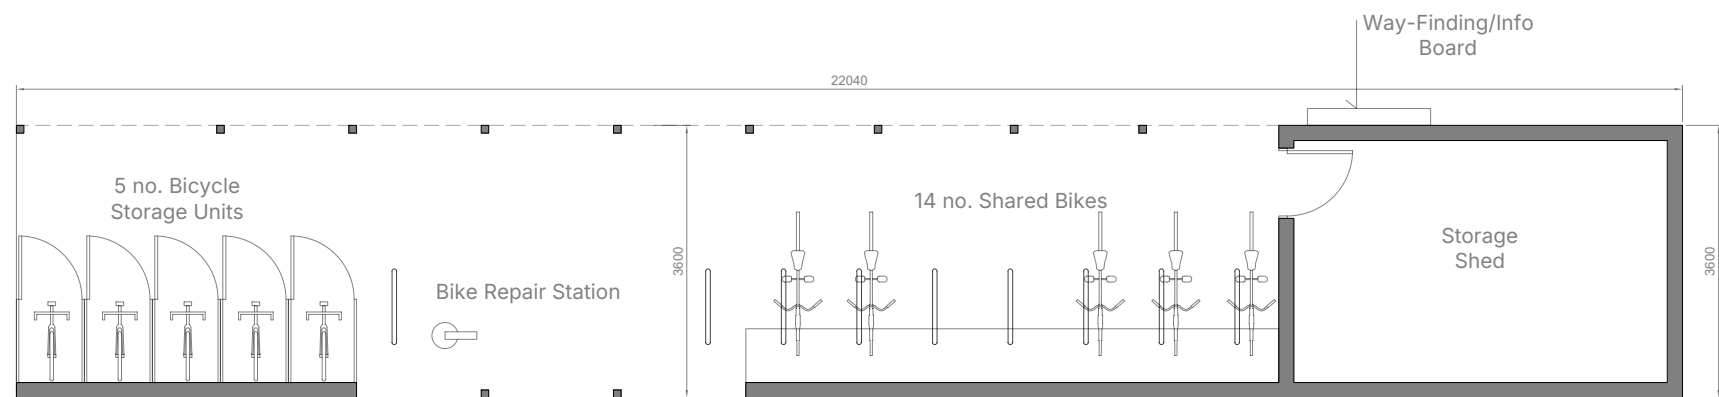

Active Travel Hub Plan
88m²

- 3 no. Car Parking*
- 5 no. Bicycle Storage Units
- 1 no. Bicycle Repair Station
- 14 no. Shared Bicycle Scheme Parking
- 4 no. Short Stay Visitor Bicycle Parking
- 1 no. Storage and Maintenance Shed
- 1 no. Way-finding and Information Board
- 7 no. Cargo Bicycle Parking (in adjacent public open space)*

*Refer to JFOC Site Layout Drawings and NMP Landscape Proposals for further details

Refer to site layout for handing and orientation

IMPORTANT Do not scale this drawing, only stated dimensions to be used. Any discrepancies to be immediately notified to JFOC Architects. All dimensions to be checked on site. Only drawings marked for construction are suitable for this purpose, all others are only suitable for the use indicated by 'Project Stage'. This drawing is protected by copyright and is the property of JFOC Architects. Any disclosure, copying, reproduction or distribution of this information without written authorisation is prohibited and will be deemed a breach of copyright.	Orientation	CLIENT	PROJECT TITLE	DRAWING TITLE	SCALE	A3	PROJECT STAGE	PLANNING	JFOC ARCHITECTS 3&4 Greenmount House Harolds Cross Dublin 6W D6W X008 01 4530277 jfocarchitects.com info@jfocarchitects.com
		Lagan Homes Balbriggan Ltd	Residential Development at Flemington Balbriggan, Co. Dublin	Active Travel Hub Plans and Elevation	DRAWN	1:100	DRAWING NUMBER 25.113.PD7001	REV. A	
					CHECKED	SA			
					DATE	NS			
						JULY 2026			