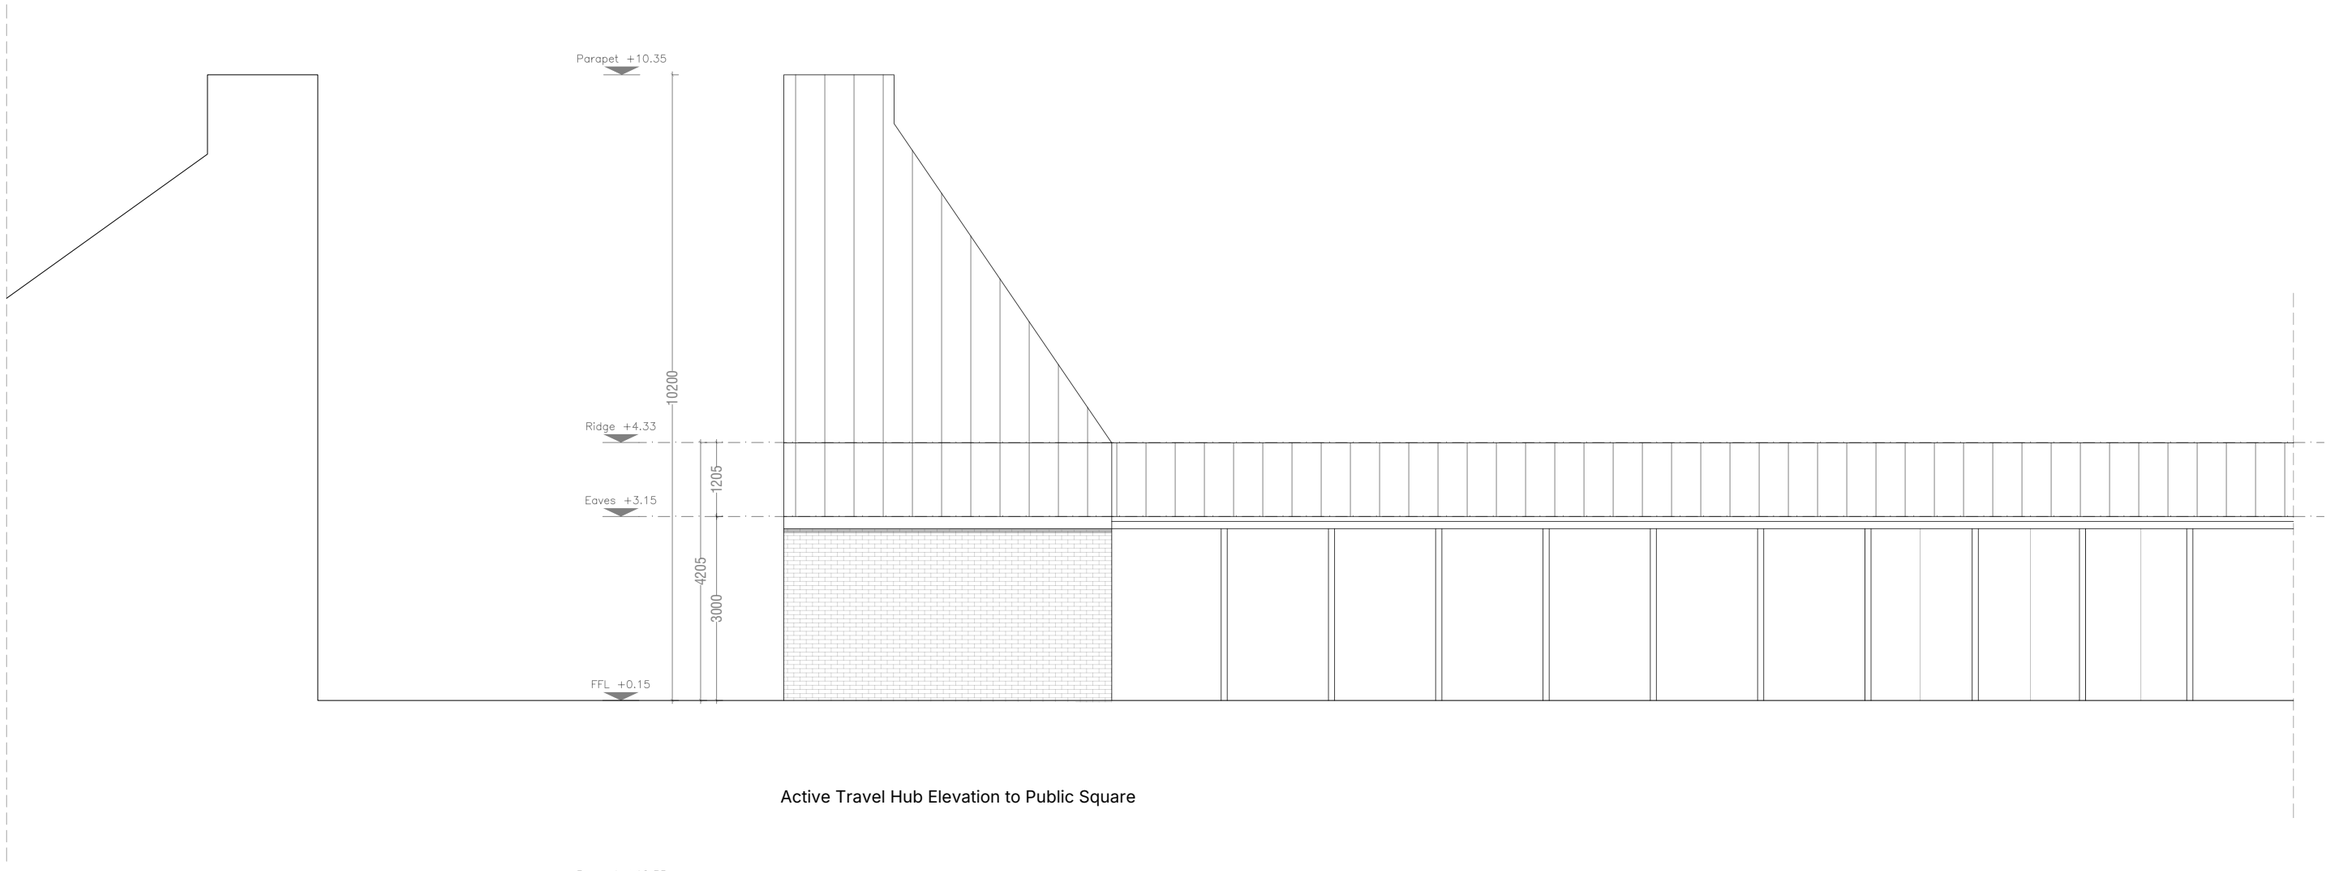

Active Travel Hub Elevation to Public Square

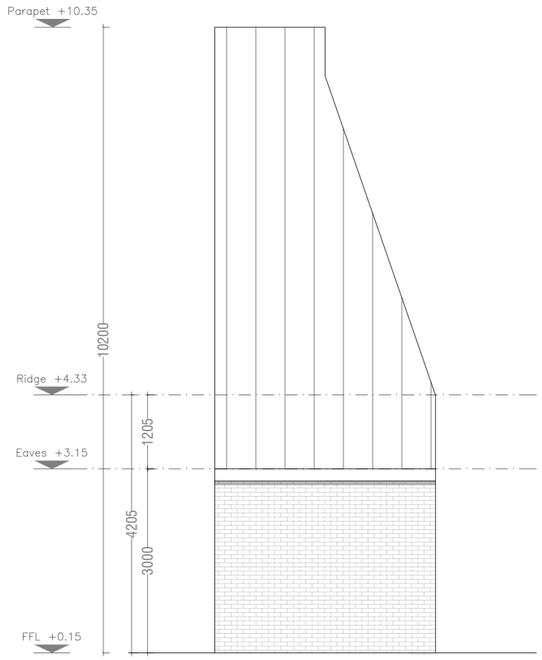

Active Travel Side

IMPORTANT	Orientation	CLIENT	PROJECT TITLE	DRAWING TITLE	SCALE	A3	PROJECT STAGE	PLANNING
Do not scale this drawing, only stated dimensions to be used. Any discrepancies to be immediately notified to JFOC Architects. All dimensions to be checked on site. Only drawings marked for construction are suitable for this purpose, all others are only suitable for the use indicated by 'Project Stage'. This drawing is protected by copyright and is the property of JFOC Architects. Any disclosure, copying, reproduction or distribution of this information without written authorisation is prohibited and will be deemed a breach of copyright.		Lagan Homes Balbriggan Ltd	Residential Development at Flemington Balbriggan, Co. Dublin	Active Travel Hub Elevations		1:100	DRAWING NUMBER	REV.
					DRAWN	SA	25.113.PD7002	A
					CHECKED	NS		
					DATE	JULY 2026		

JFOC ARCHITECTS
3&4 Greenmount House
Harolds Cross
Dublin 6W
D6W X008
01 4530277
jfocarchitects.com
info@jfocarchitects.com