



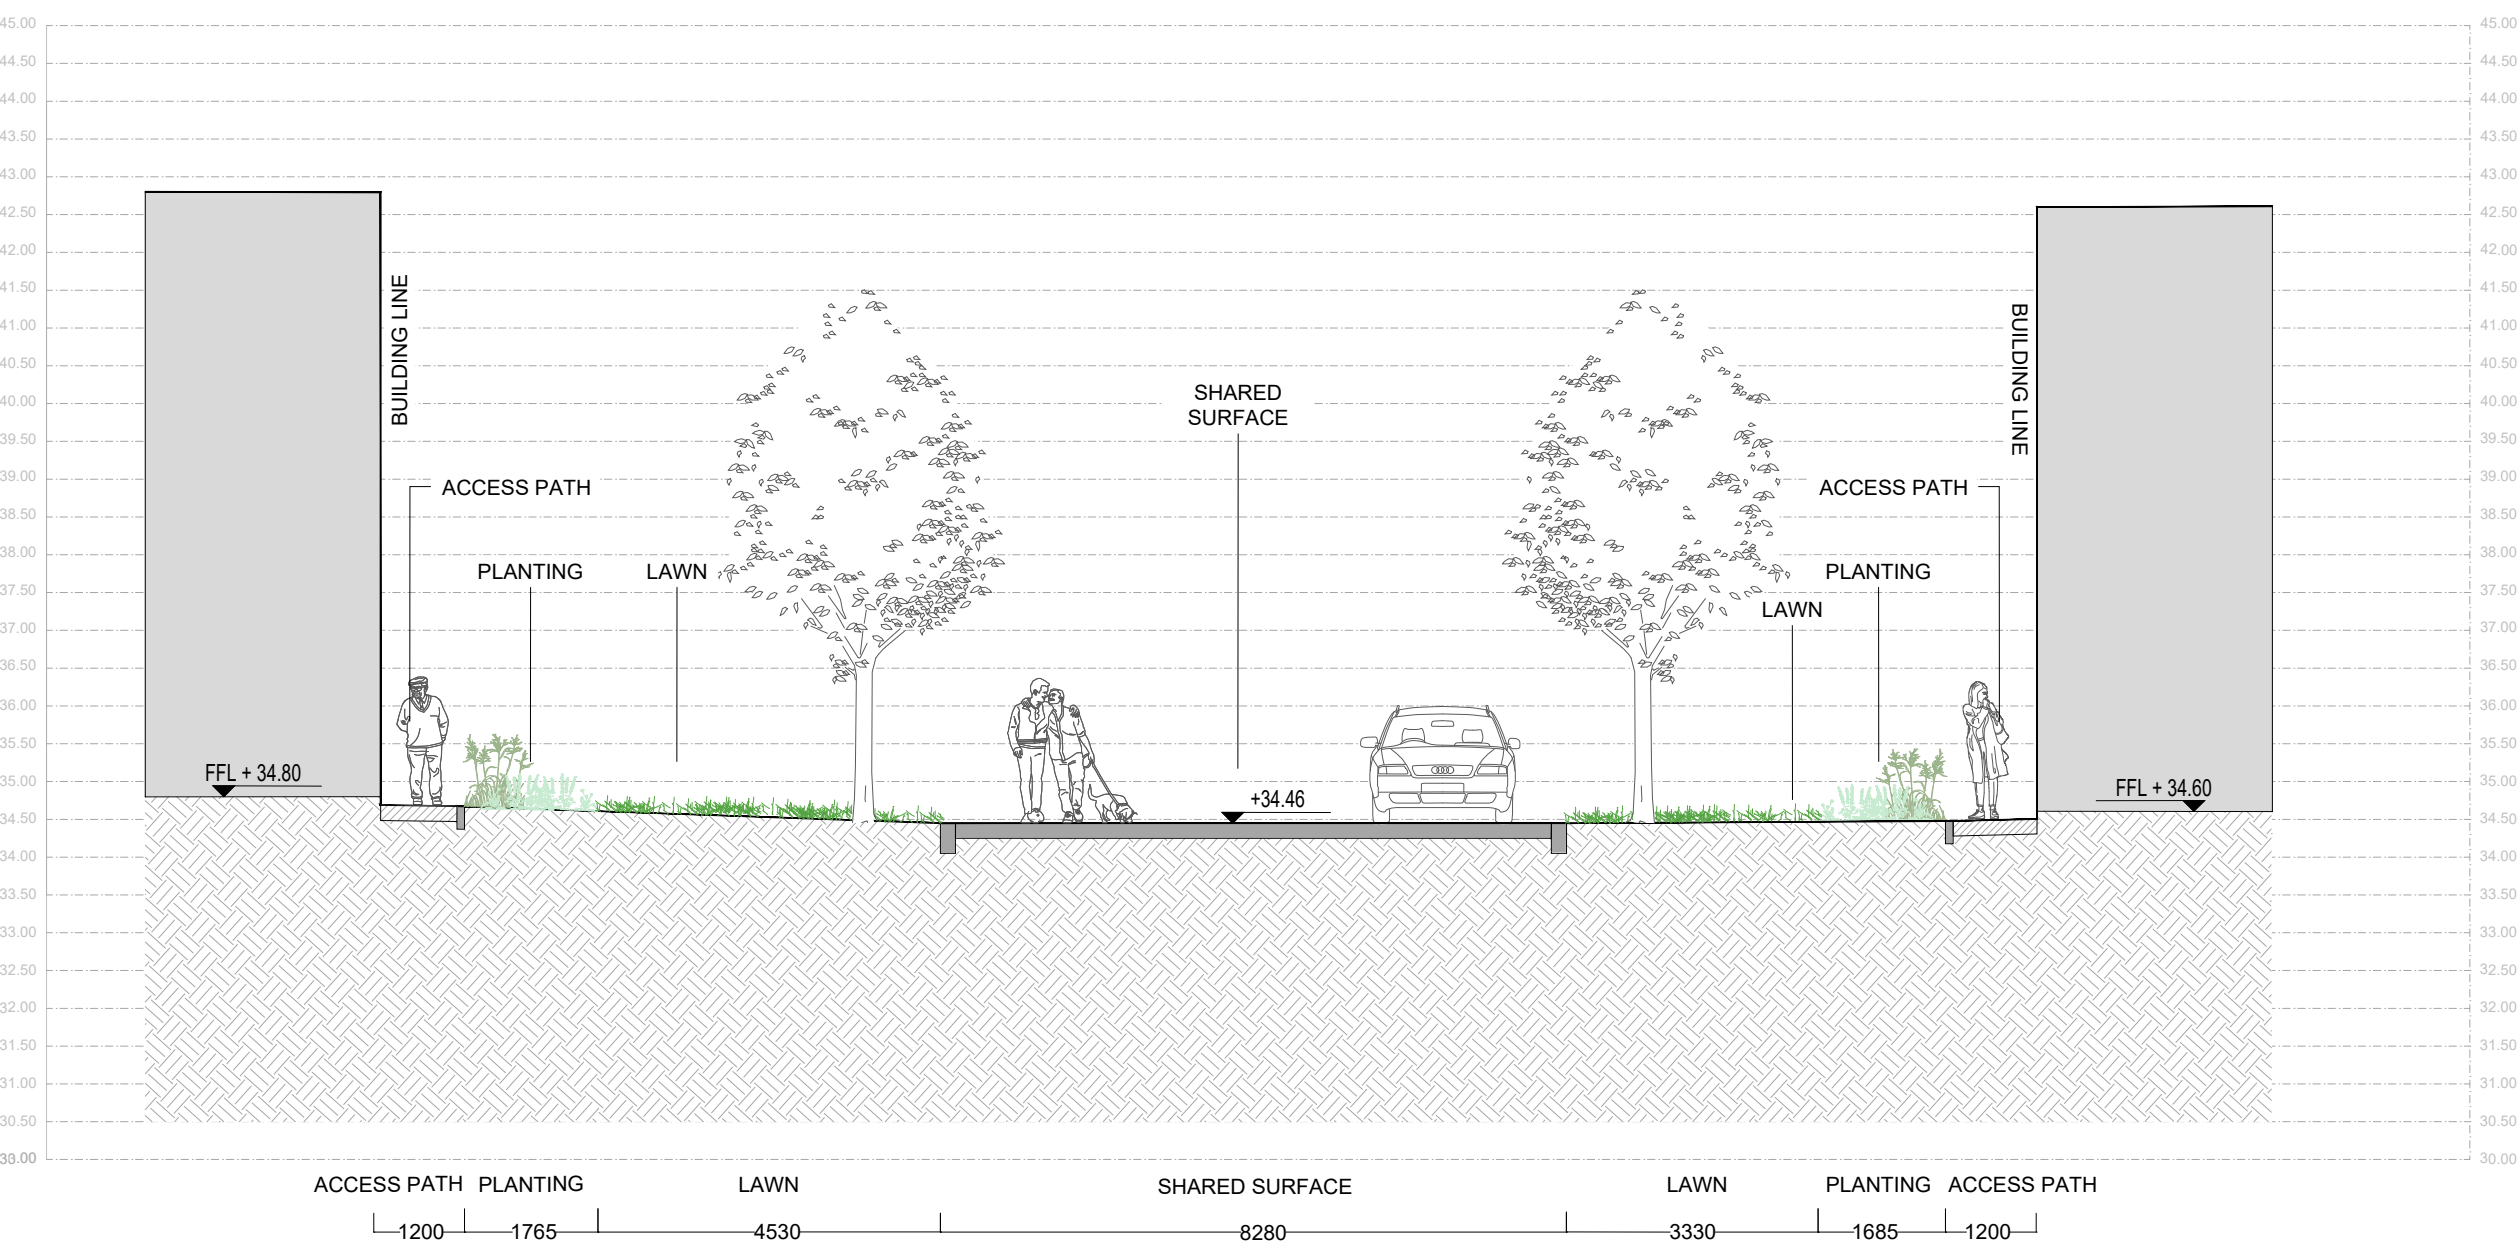

9 SECTION 9
SCALE: 1:100 @ A1

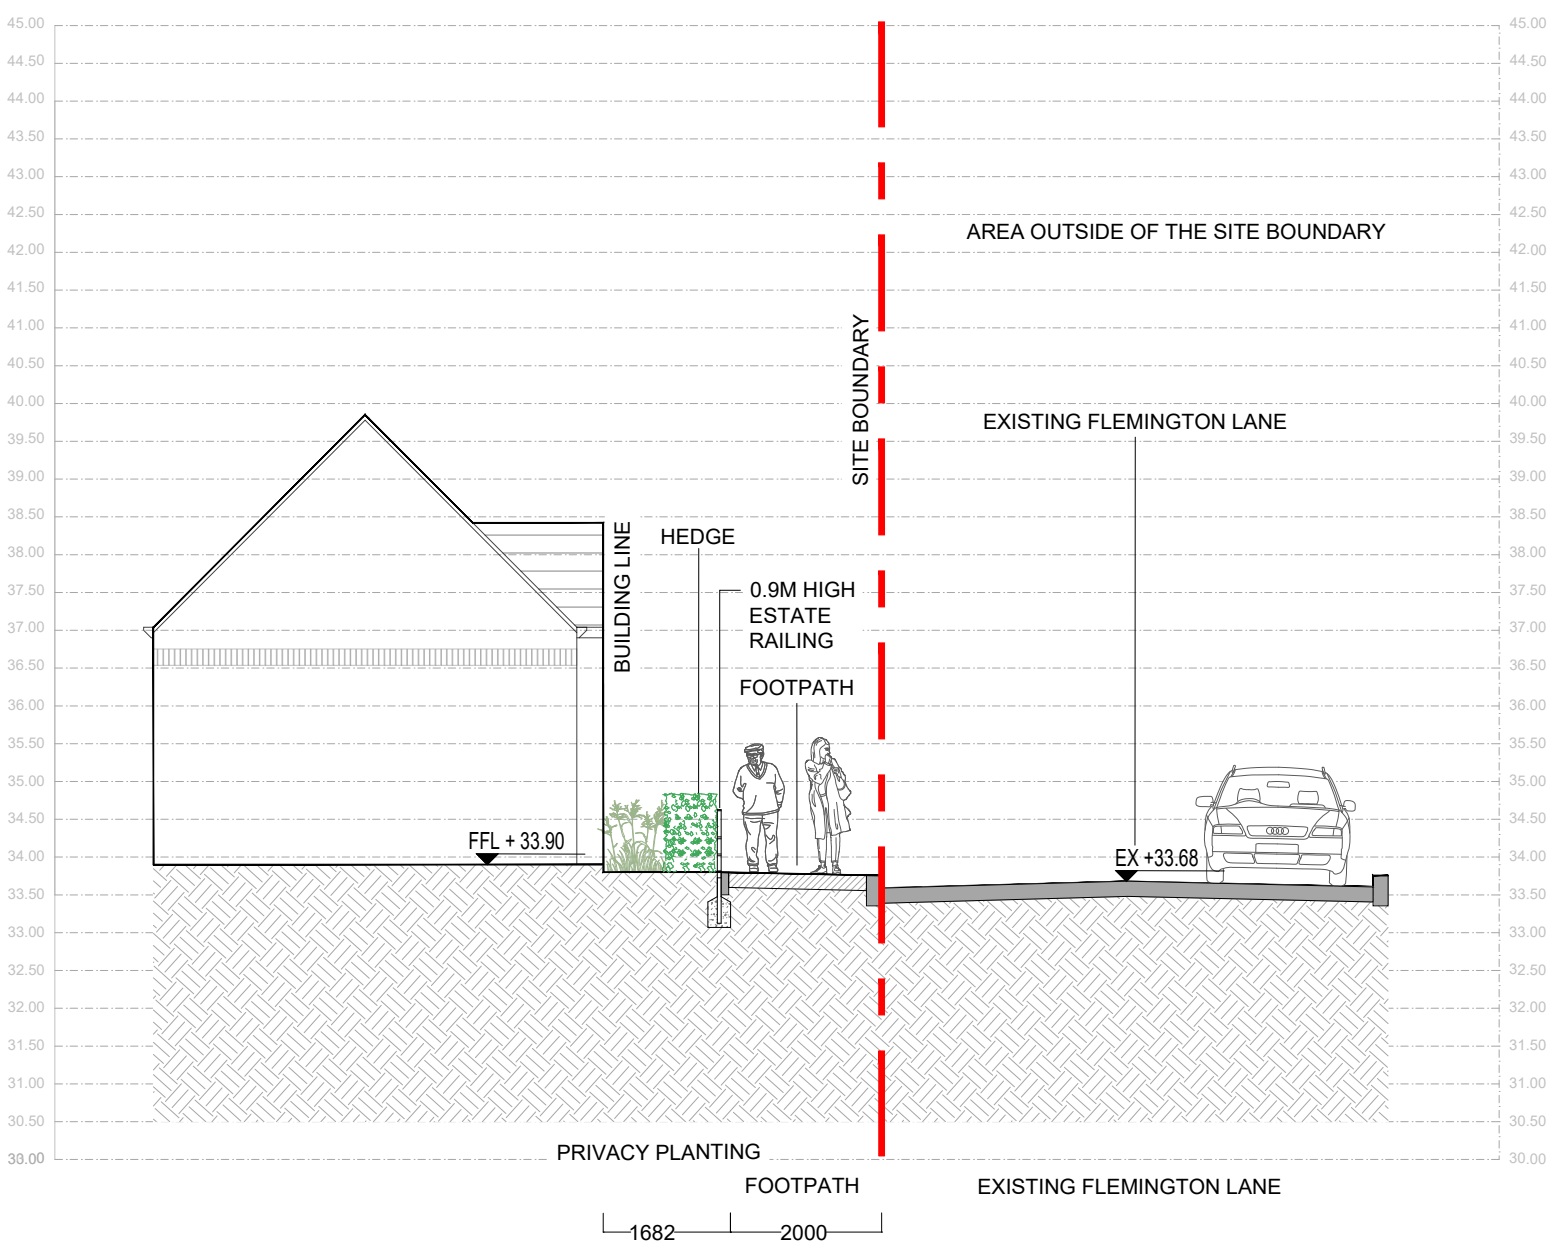

10 SECTION 10
SCALE: 1:100 @ A1

NOTE
ALL DIMENSIONS TO BE CHECKED ON SITE
NO DIMENSIONS TO BE SCALED FROM THIS DRAWING
THIS DRAWING IS TO BE READ IN CONJUNCTION WITH
RELEVANT CONSULTANTS DRAWINGS
NO PART OF THIS DOCUMENT MAY BE RE-PRODUCED OR
TRANSMITTED IN ANY FORM OR STORED IN ANY RETRIEVAL
SYSTEM OR ANY NATURE WITHOUT THE WRITTEN PERMISSION
OF THE LANDSCAPE ARCHITECT AS COPYRIGHT HOLDER EXCEPT
AS AGREED FOR USE ON THE PROJECT FOR WHICH THE
DOCUMENT WAS ORIGINALLY ISSUED

APPLICANT: LAGAN HOMES BALBRIGGAN LTD.



ARCHITECTS: JFOC ARCHITECTS



REFERENCE: THIS DRAWING IS NOT FOR CONSTRUCTION

00	FOR SUBMISSION	08/05/2026
01	FOR SUBMISSION	06/2026
02	AMENDMENT APPLICATION 1 STAGE 3	08/2026

REVISIONS:

Job No.	67A1A	Drawn By	ED, AC
Dwg No.	L1-701_4	Checked By	HdL
Scale	AS SHOWN @ A1	Date	AUG 2026

JOB DESCRIPTION

Site	Flintfield, Balbriggan
Project	Flintfield Large-scale Residential Development, Stage 3
Title	SECTIONS 4 OF 4

