


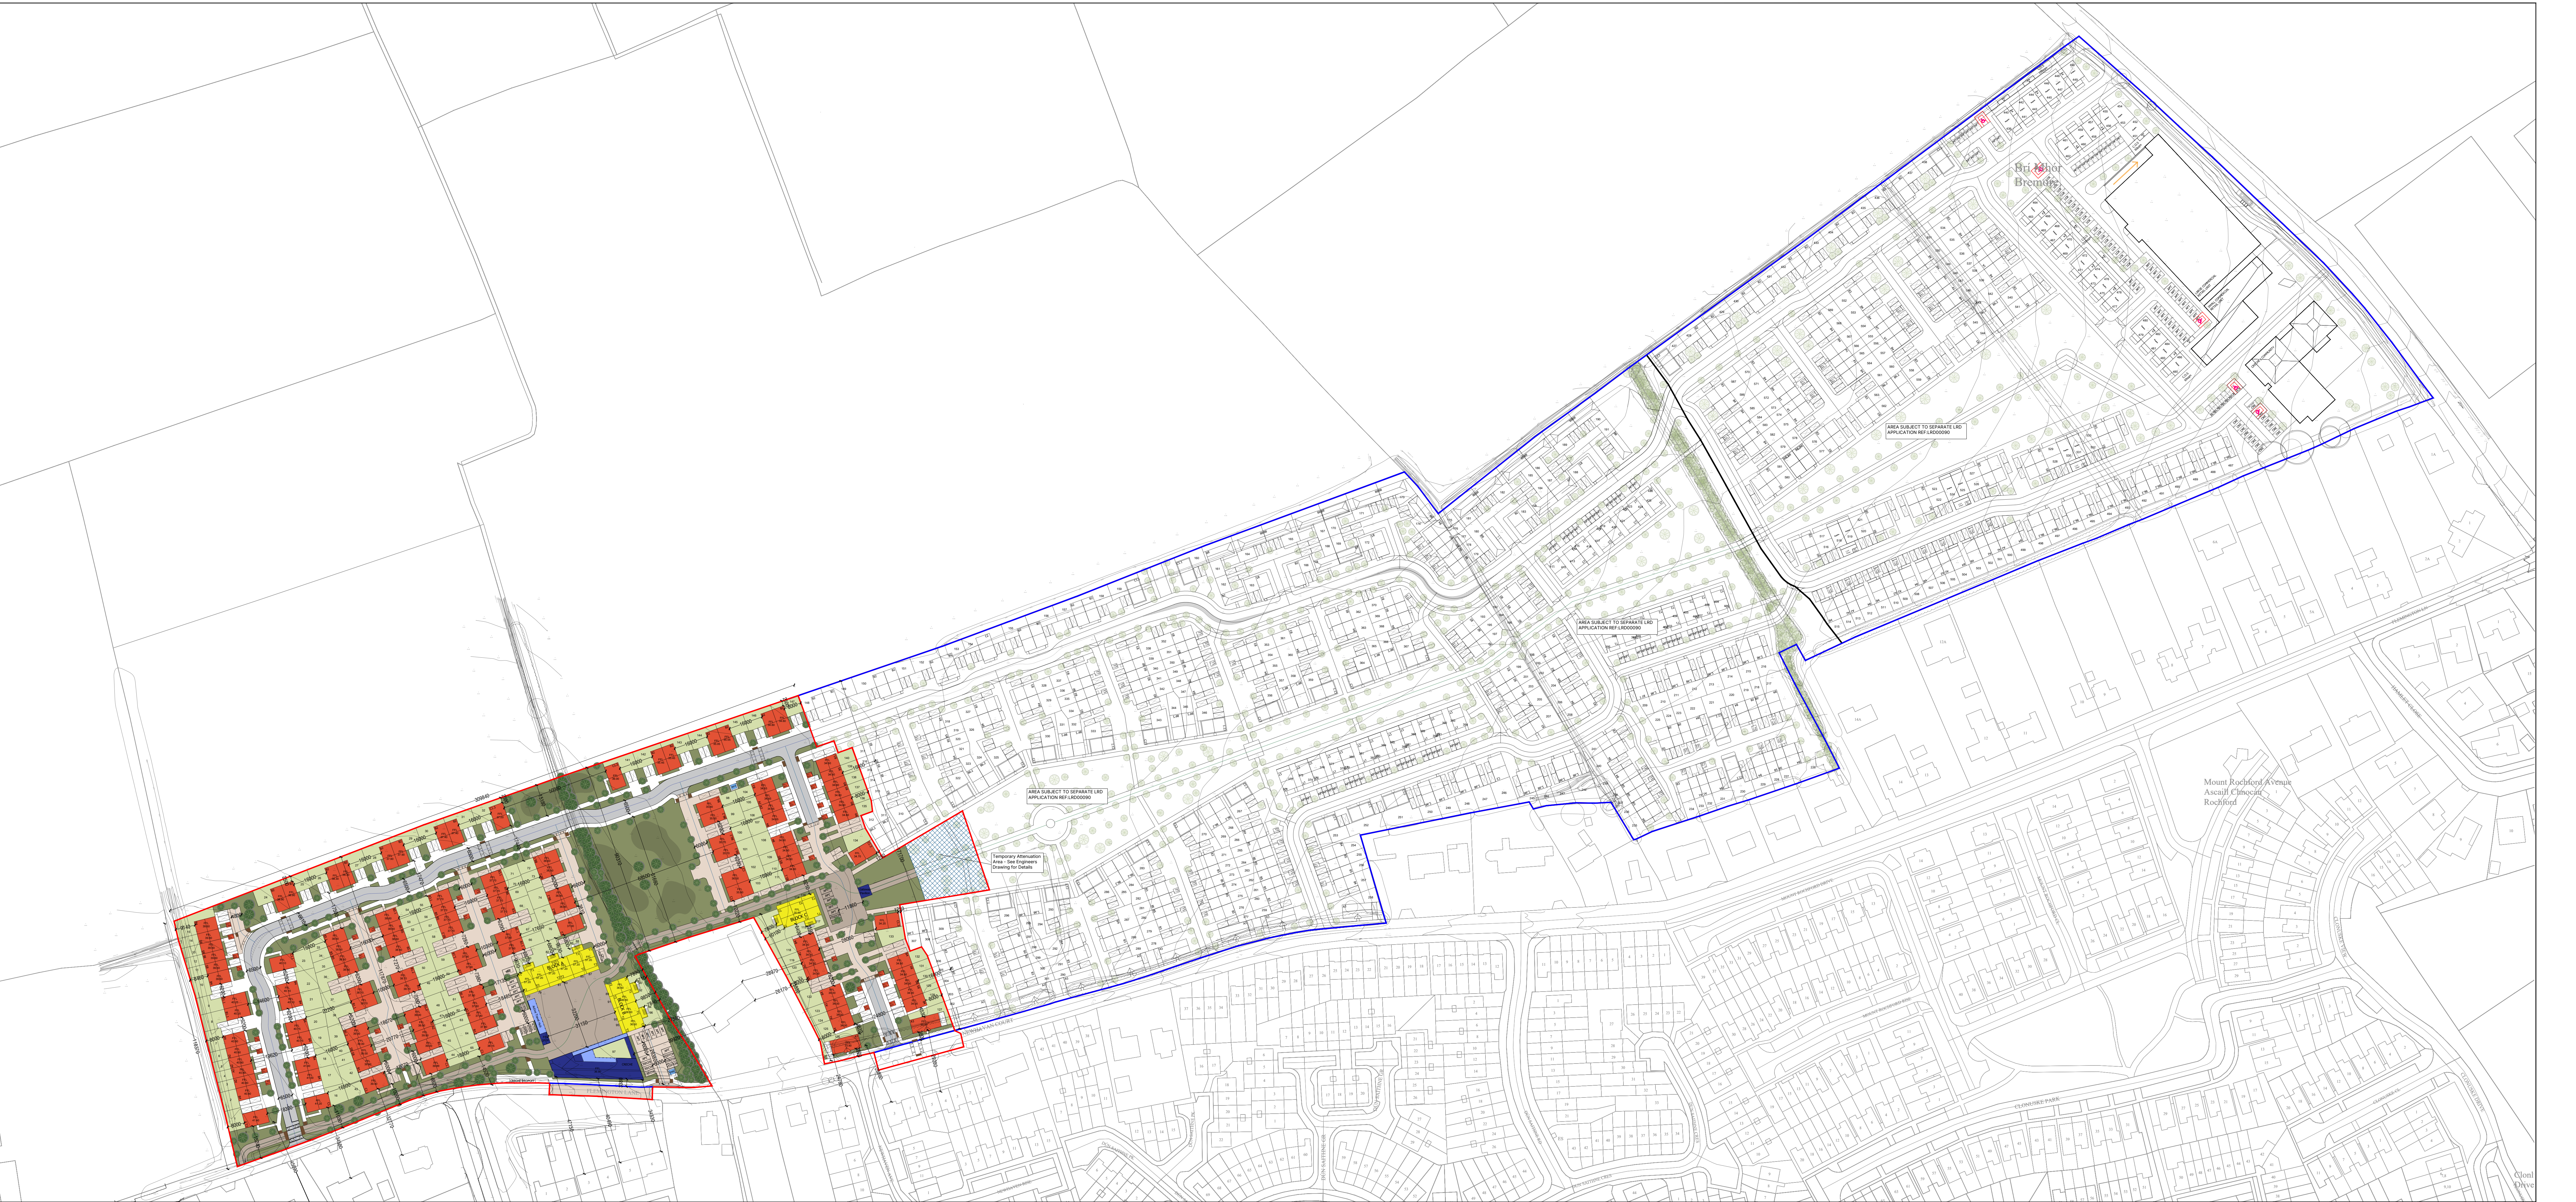

Subject Site of Planning Application
Lands in Ownership of Applicant



IMPORTANT
This drawing is for reference only. All dimensions are to be checked on site. Only drawings marked for construction are to be used for construction. 

REVISION
1.001
Lagan Homes Baborigan Ltd

PROJECT TITLE
Residential Development at
Baborigan Co. Dublin

DRAWING TITLE
Site Layout Block Plan

SCALE
1:3000
DATE
MAY 26

PROJECT NAME
25.113.PD1003
PLANNING
A

JFOC ARCHITECTS
JFOC ARCHITECTS
25.113.PD1003
A