


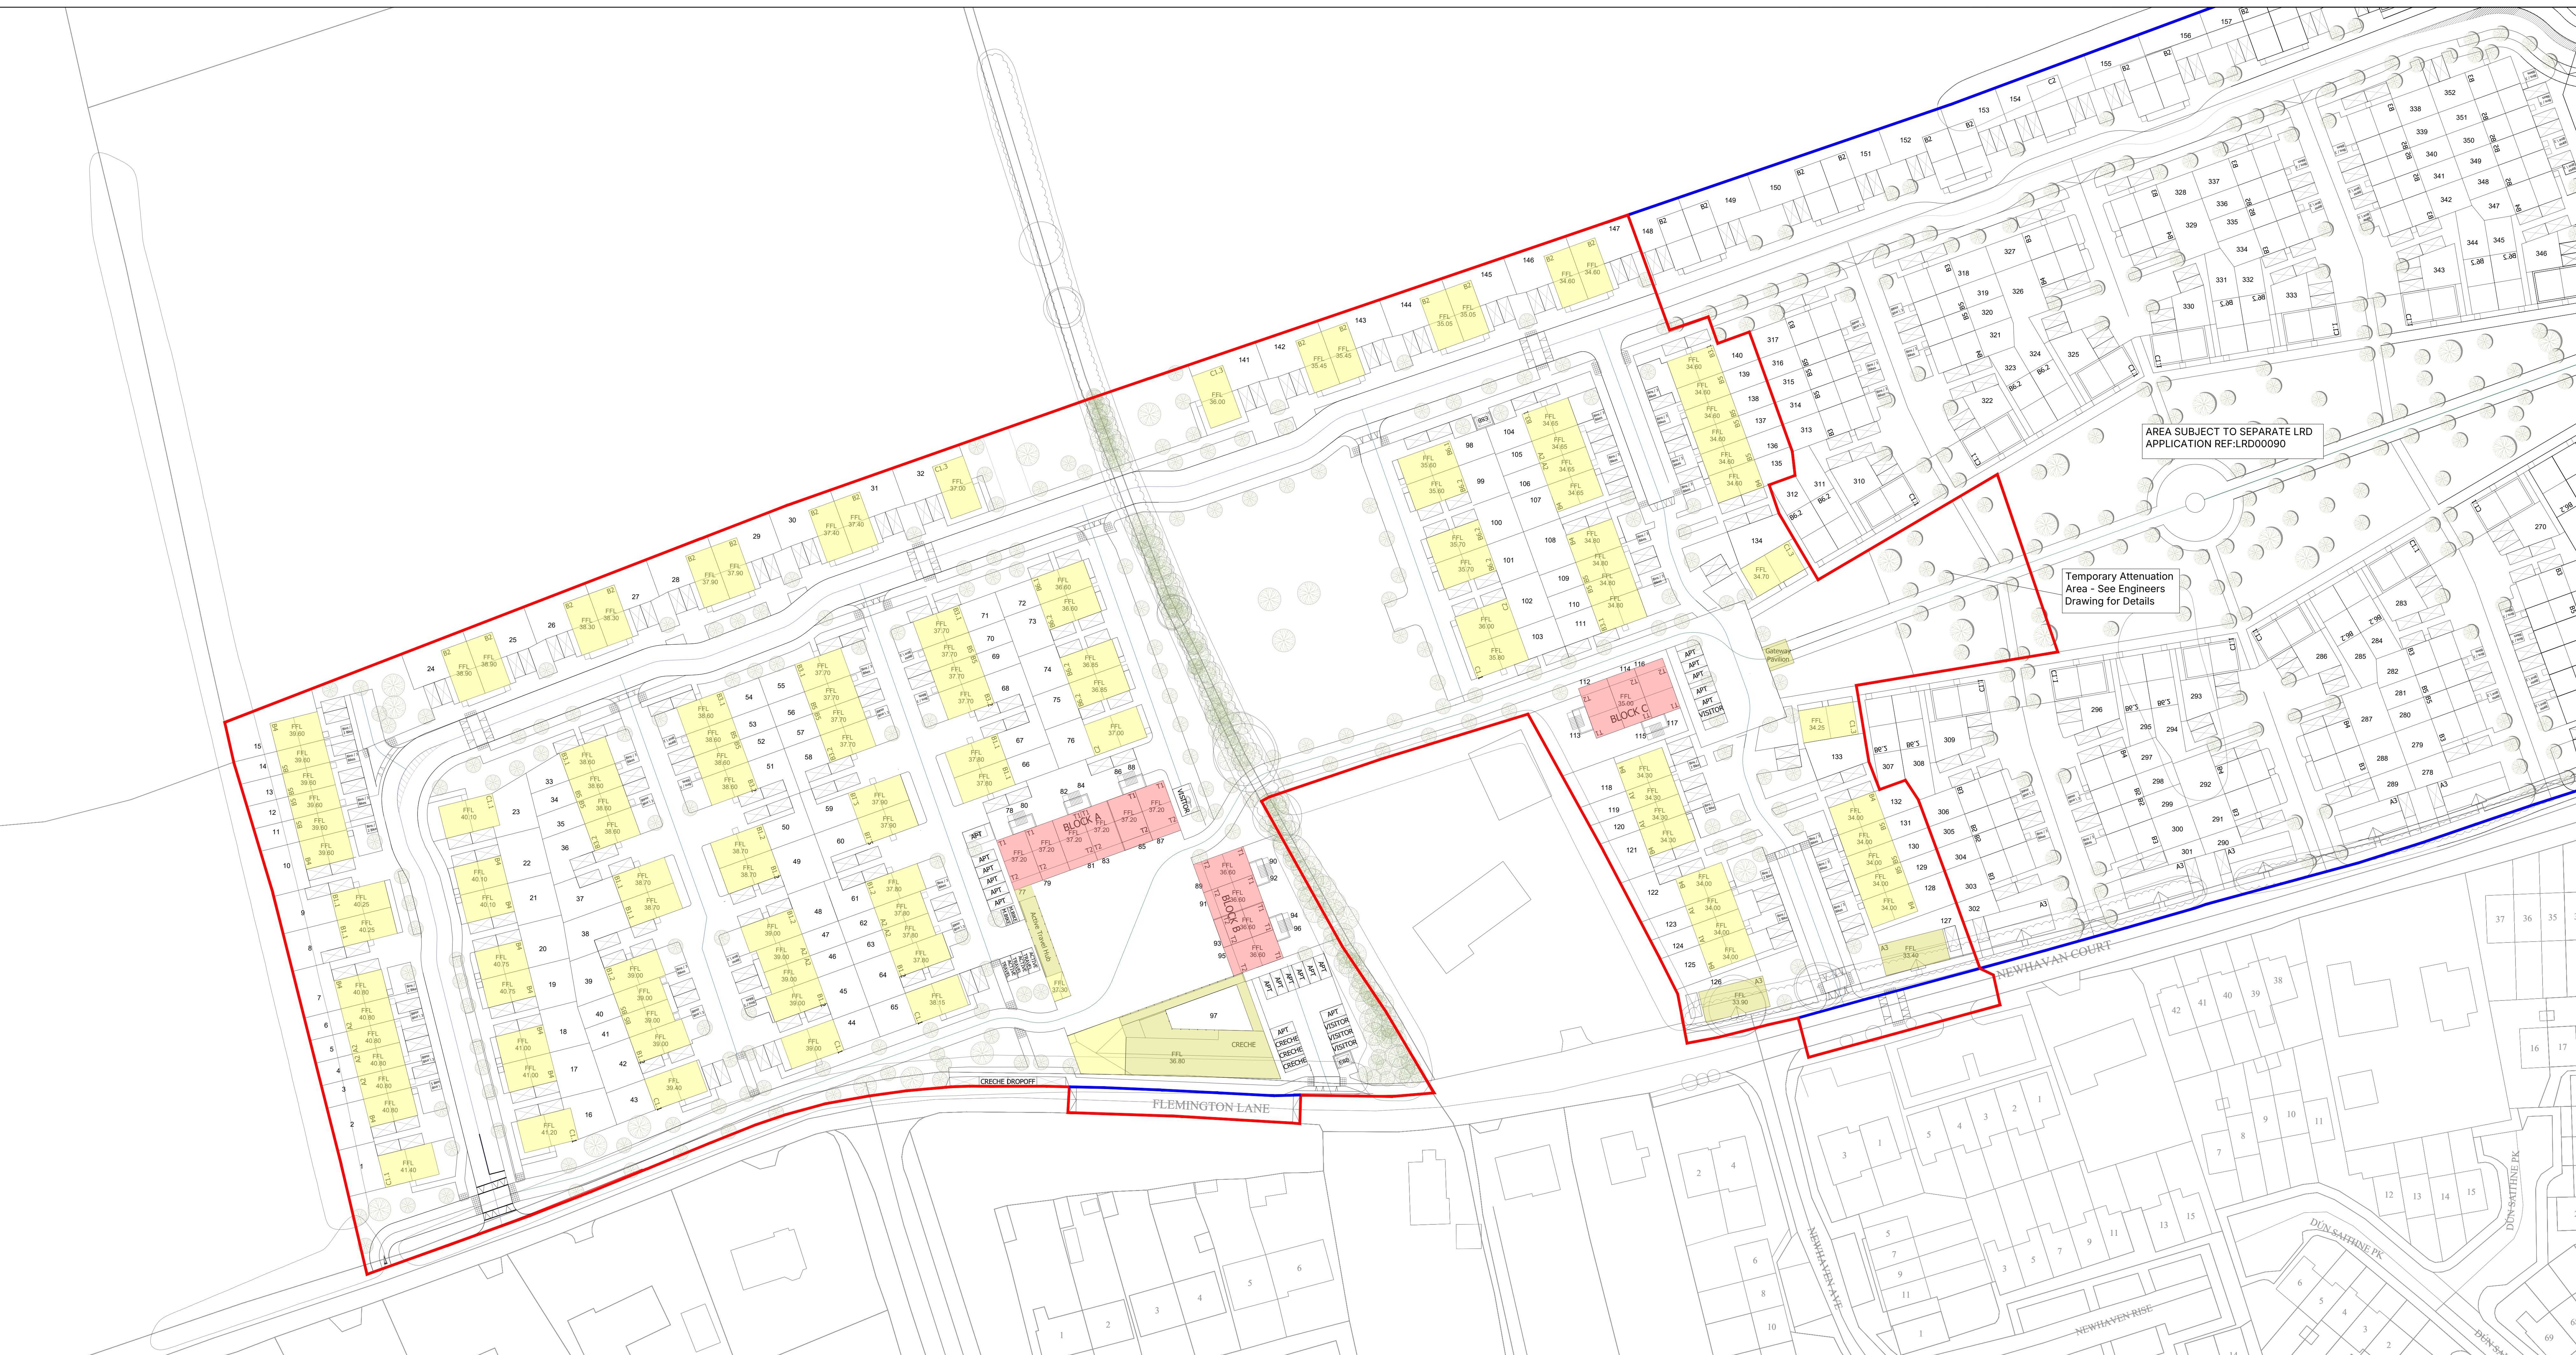

AREA SUBJECT TO SEPARATE LRD APPLICATION REF:LRD00090

Temporary Attenuation Area - See Engineers Drawing for Details

FLEMINGTON LANE

NEWHAVEN COURT

Subject Site of Planning Application
Lands in Ownership of Applicant

LEGEND
3 Storey
2 Storey
Single Storey

PROJECT TITLE
Residential Development at
Barrington Co. Dublin

DATE
JULY 20

SCALE
1:500

PROJECT STAGE
PLANNING

25.113.PD2007
A
JFOC ARCHITECTS