


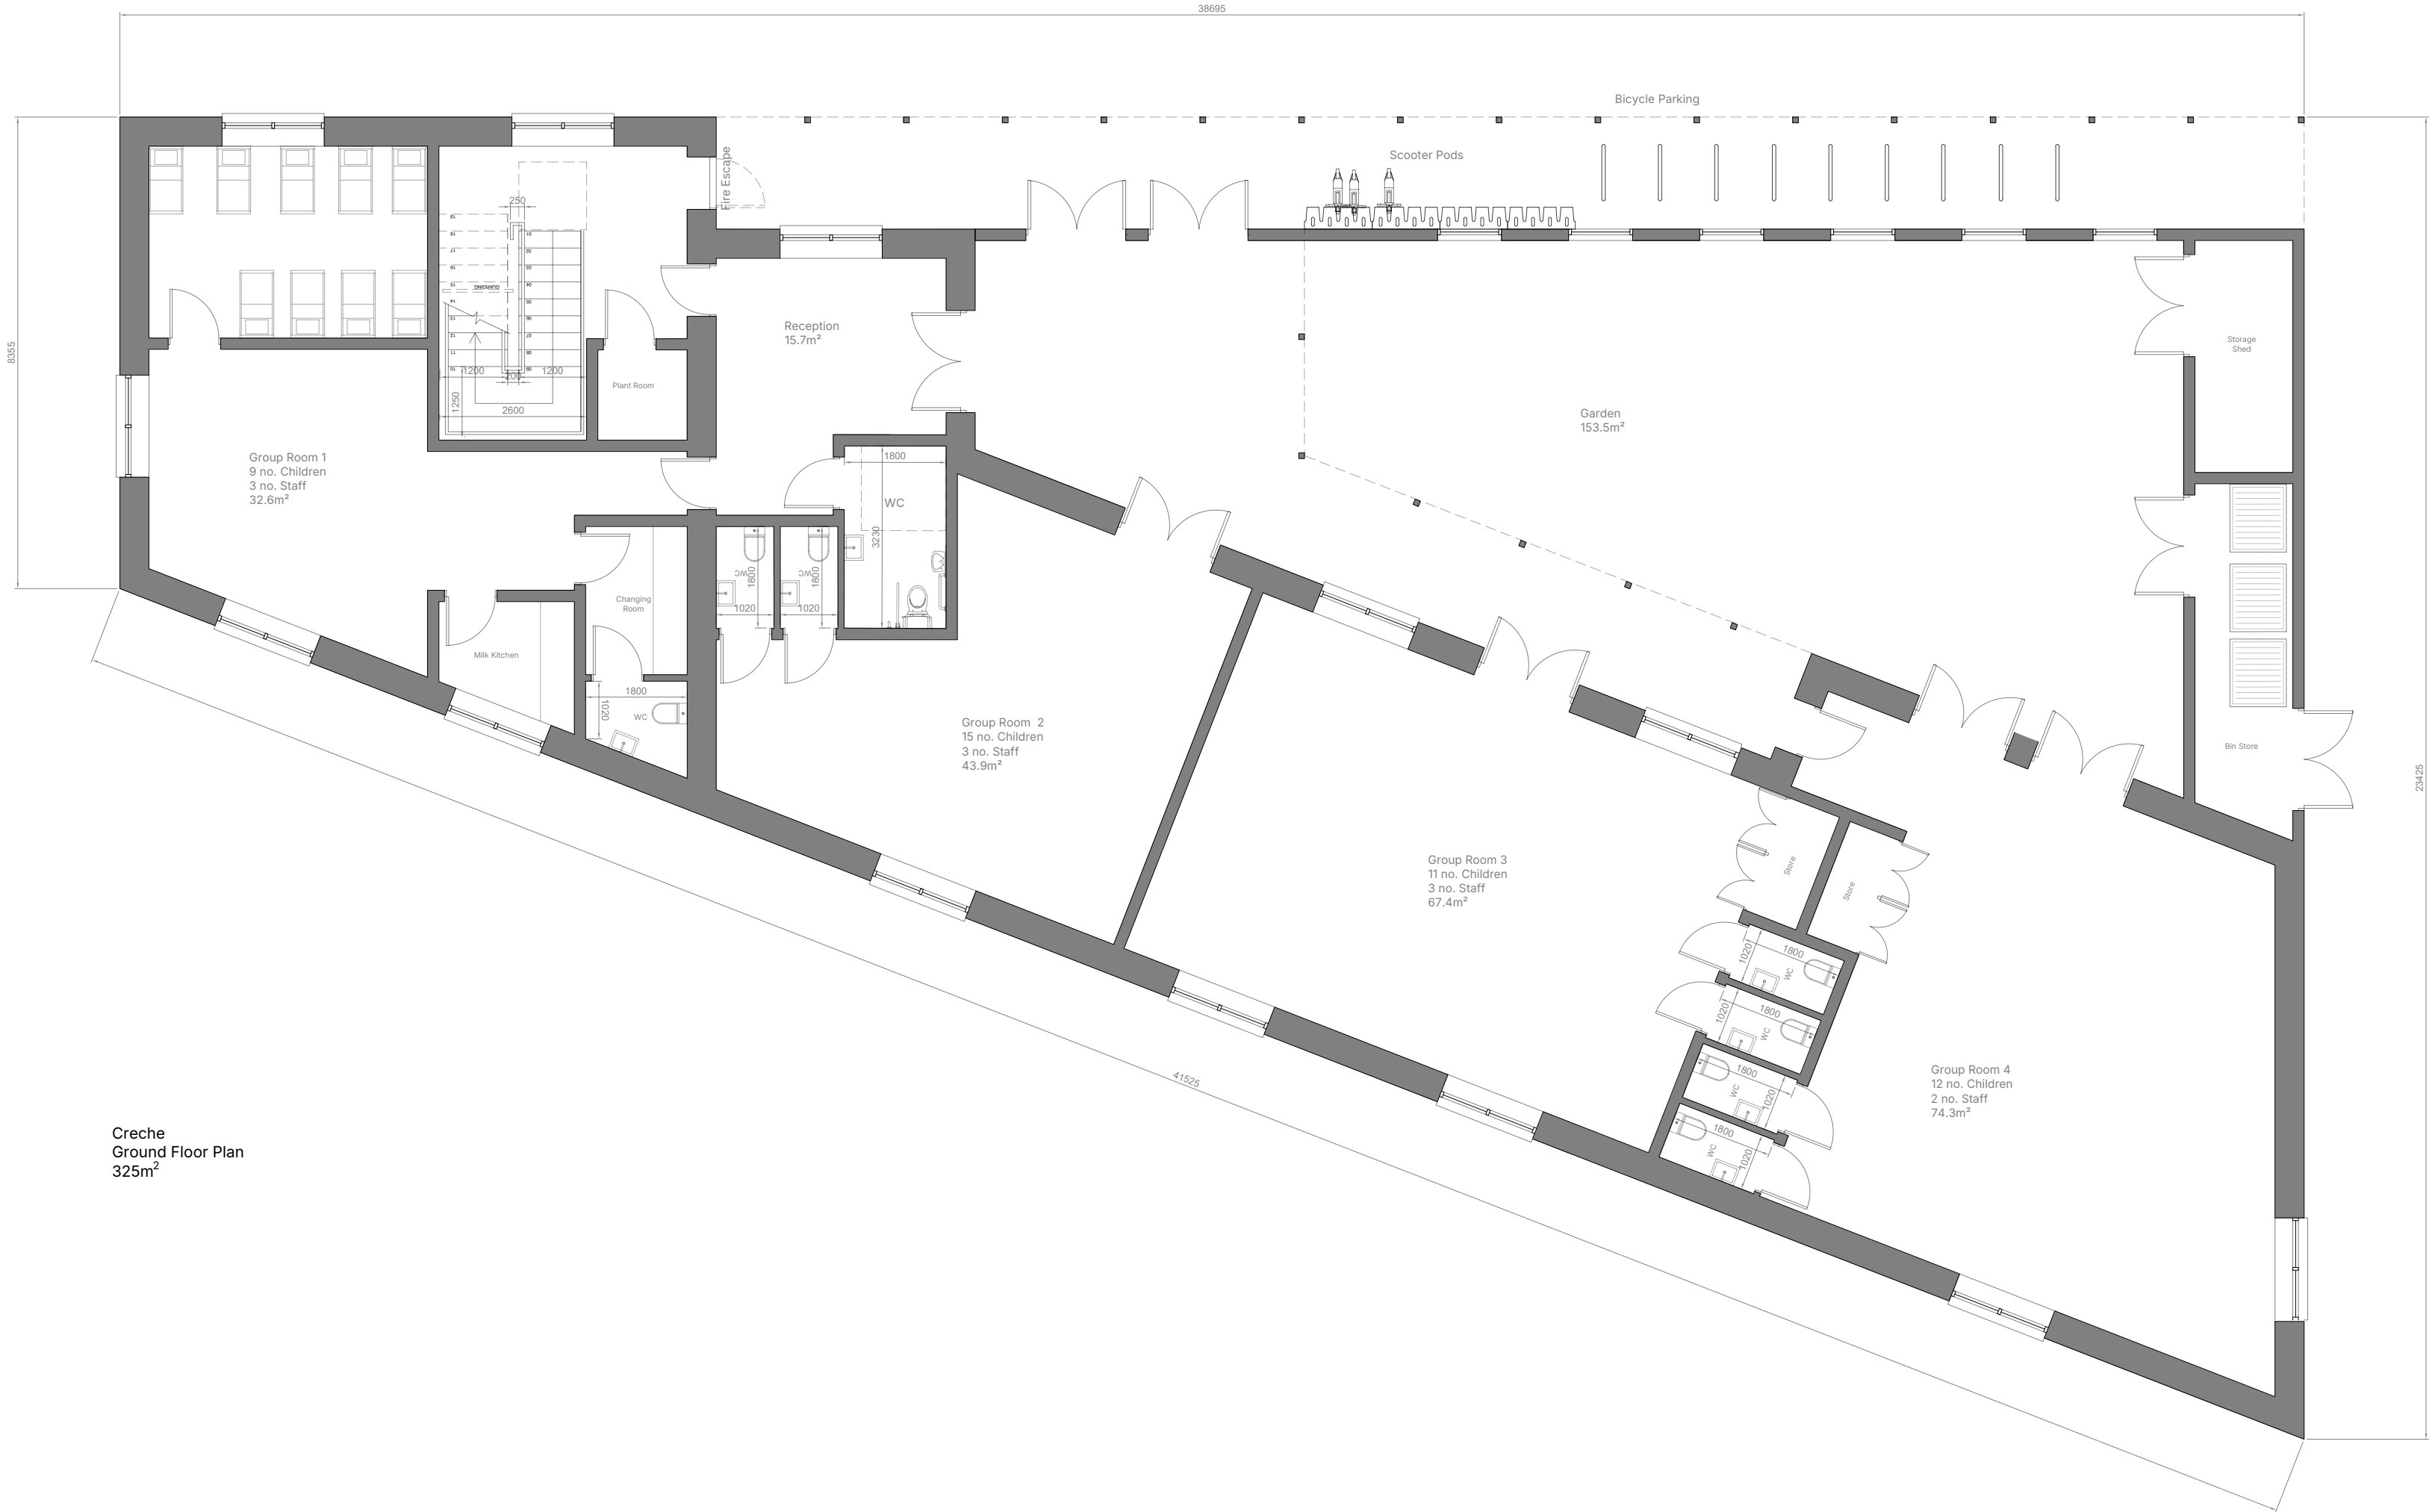

Creche
Ground Floor Plan
325m²

Refer to site layout for handing and orientation

Total Floor Area 382m²

	Age Group	Number	Area / child	Staff	Total Area
Group Room 1	0-1	9	3.5 sqm	3 (1/3)	32.6
Group Room 2	1-2	15	2.8 sqm	3 (1/5)	43.9
Group Room 3	2-3	24	2.8 sqm	4 (1/6)	67.4
Group Room 4	3-6	32	2.3 sqm	4 (1/8)	74.3
Total		80		14	