


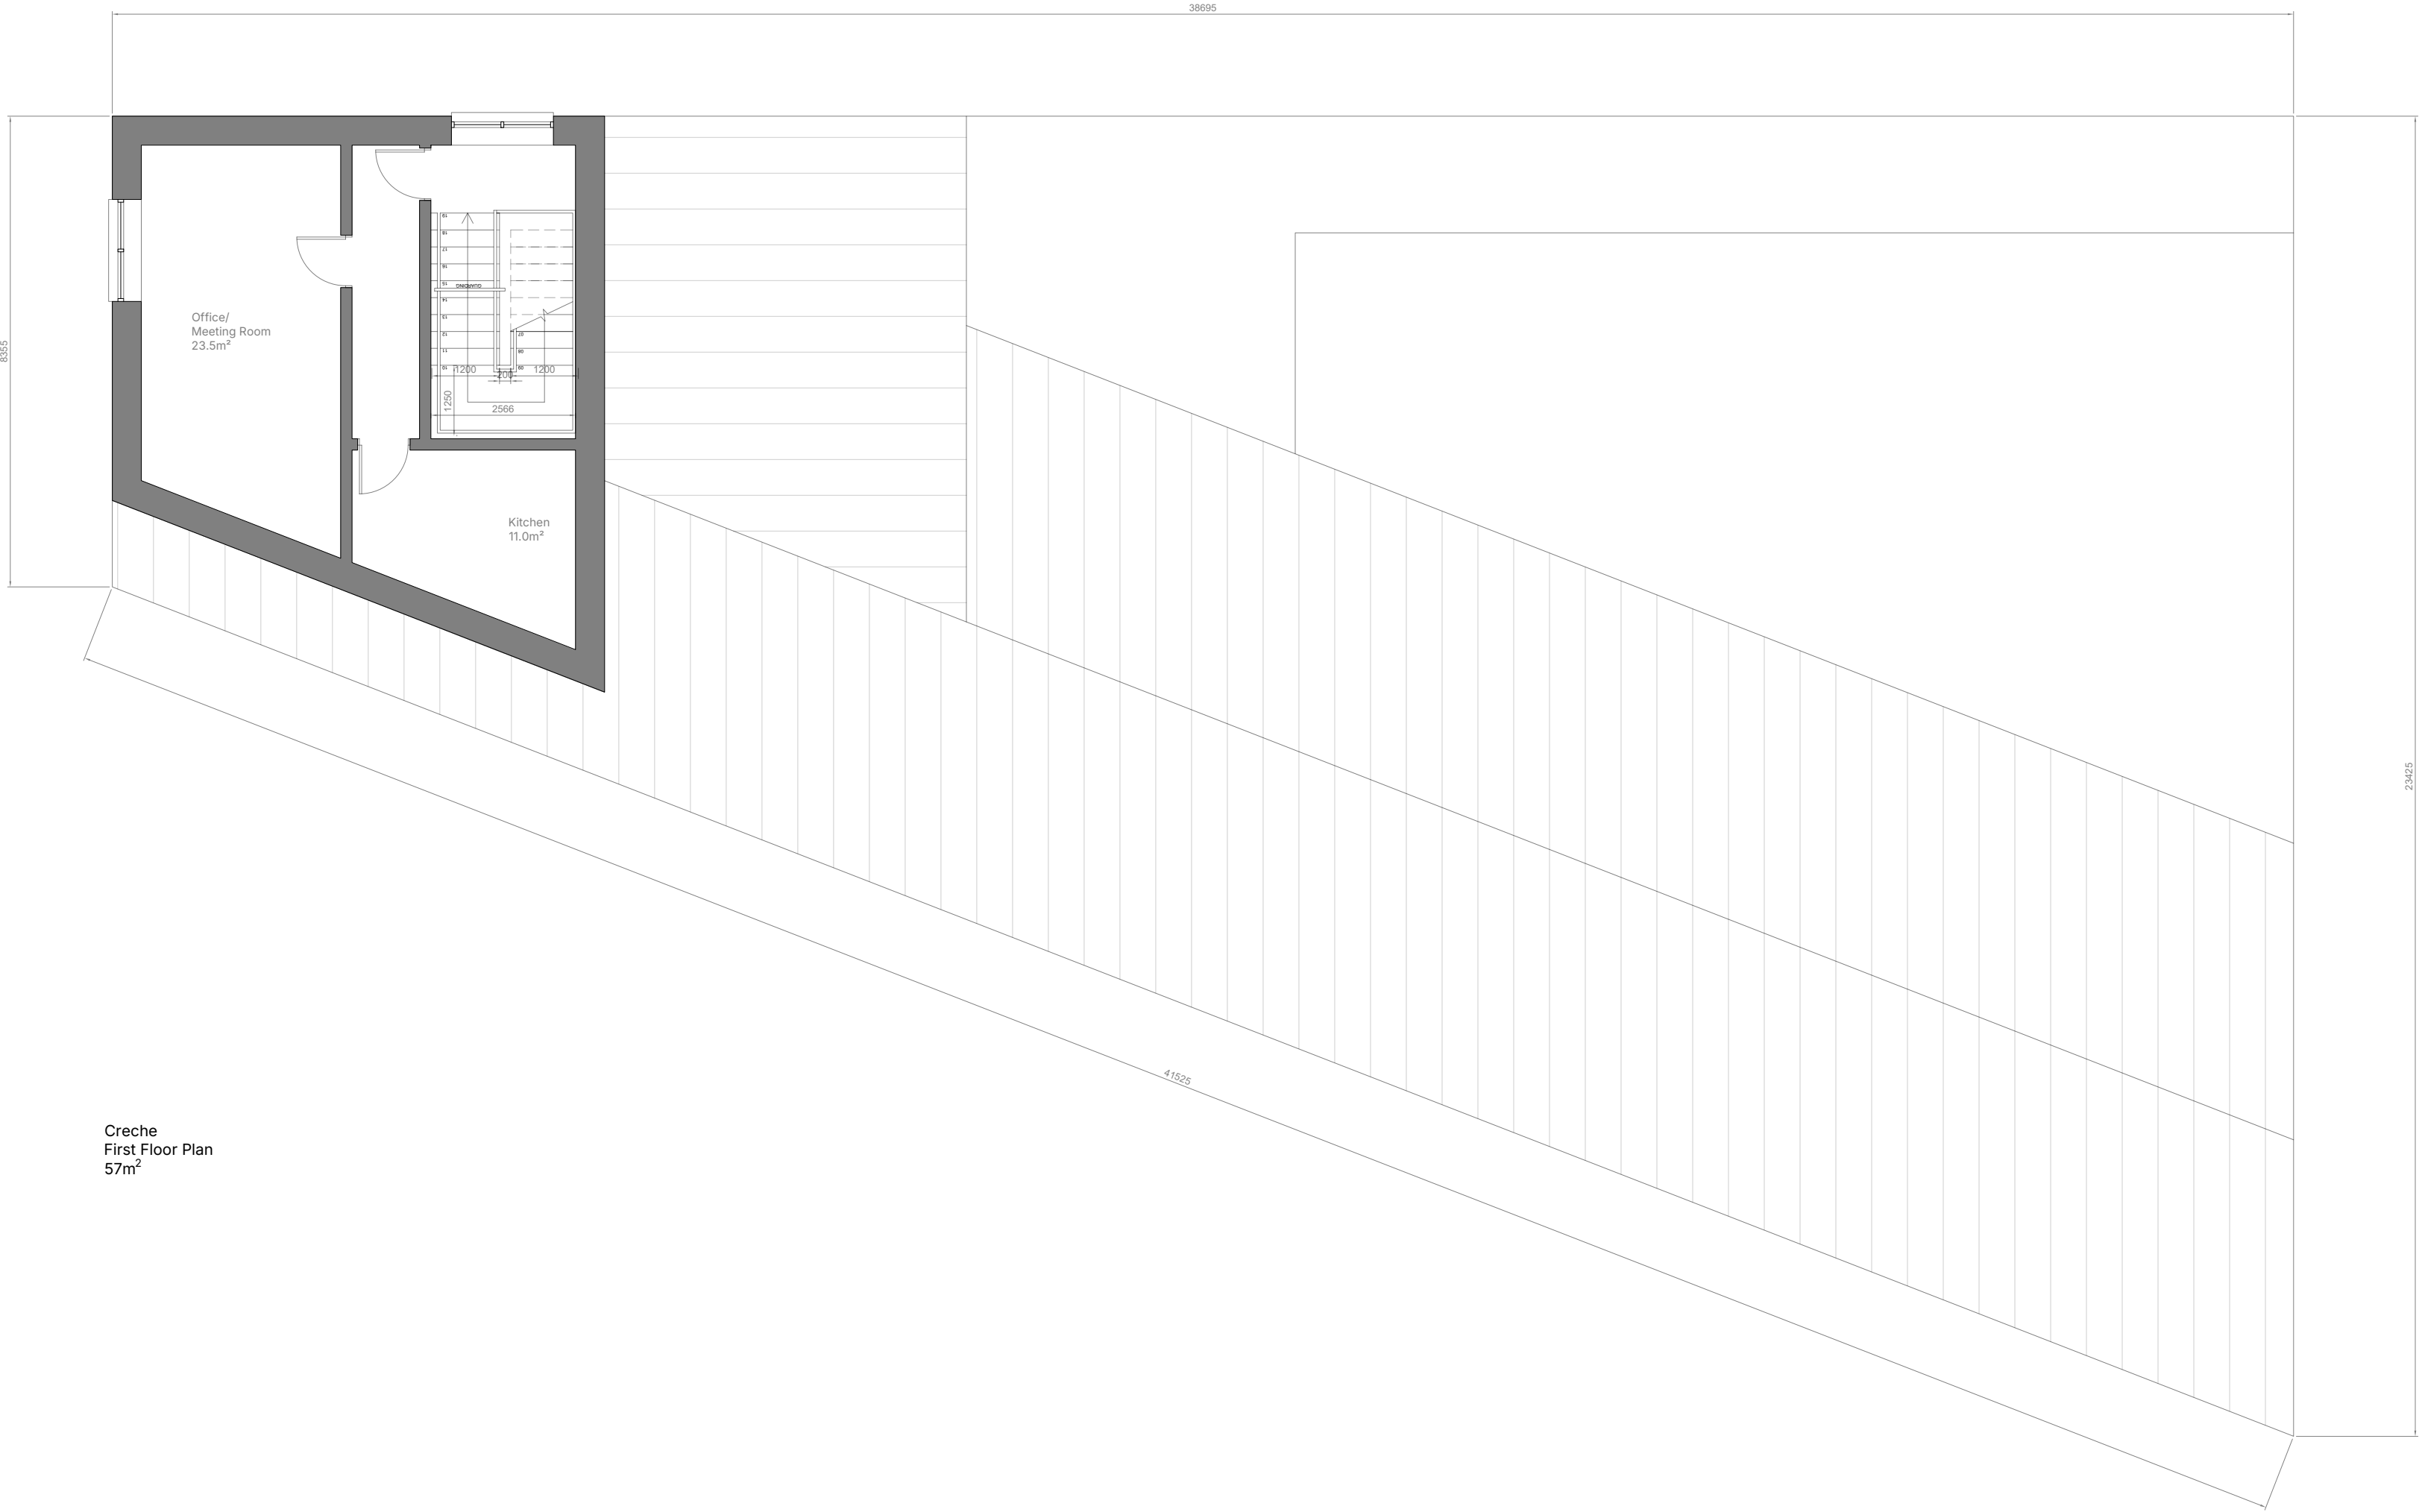

Creche
First Floor Plan
57m²

Refer to site layout for handing and orientation

Total Floor Area 382m²